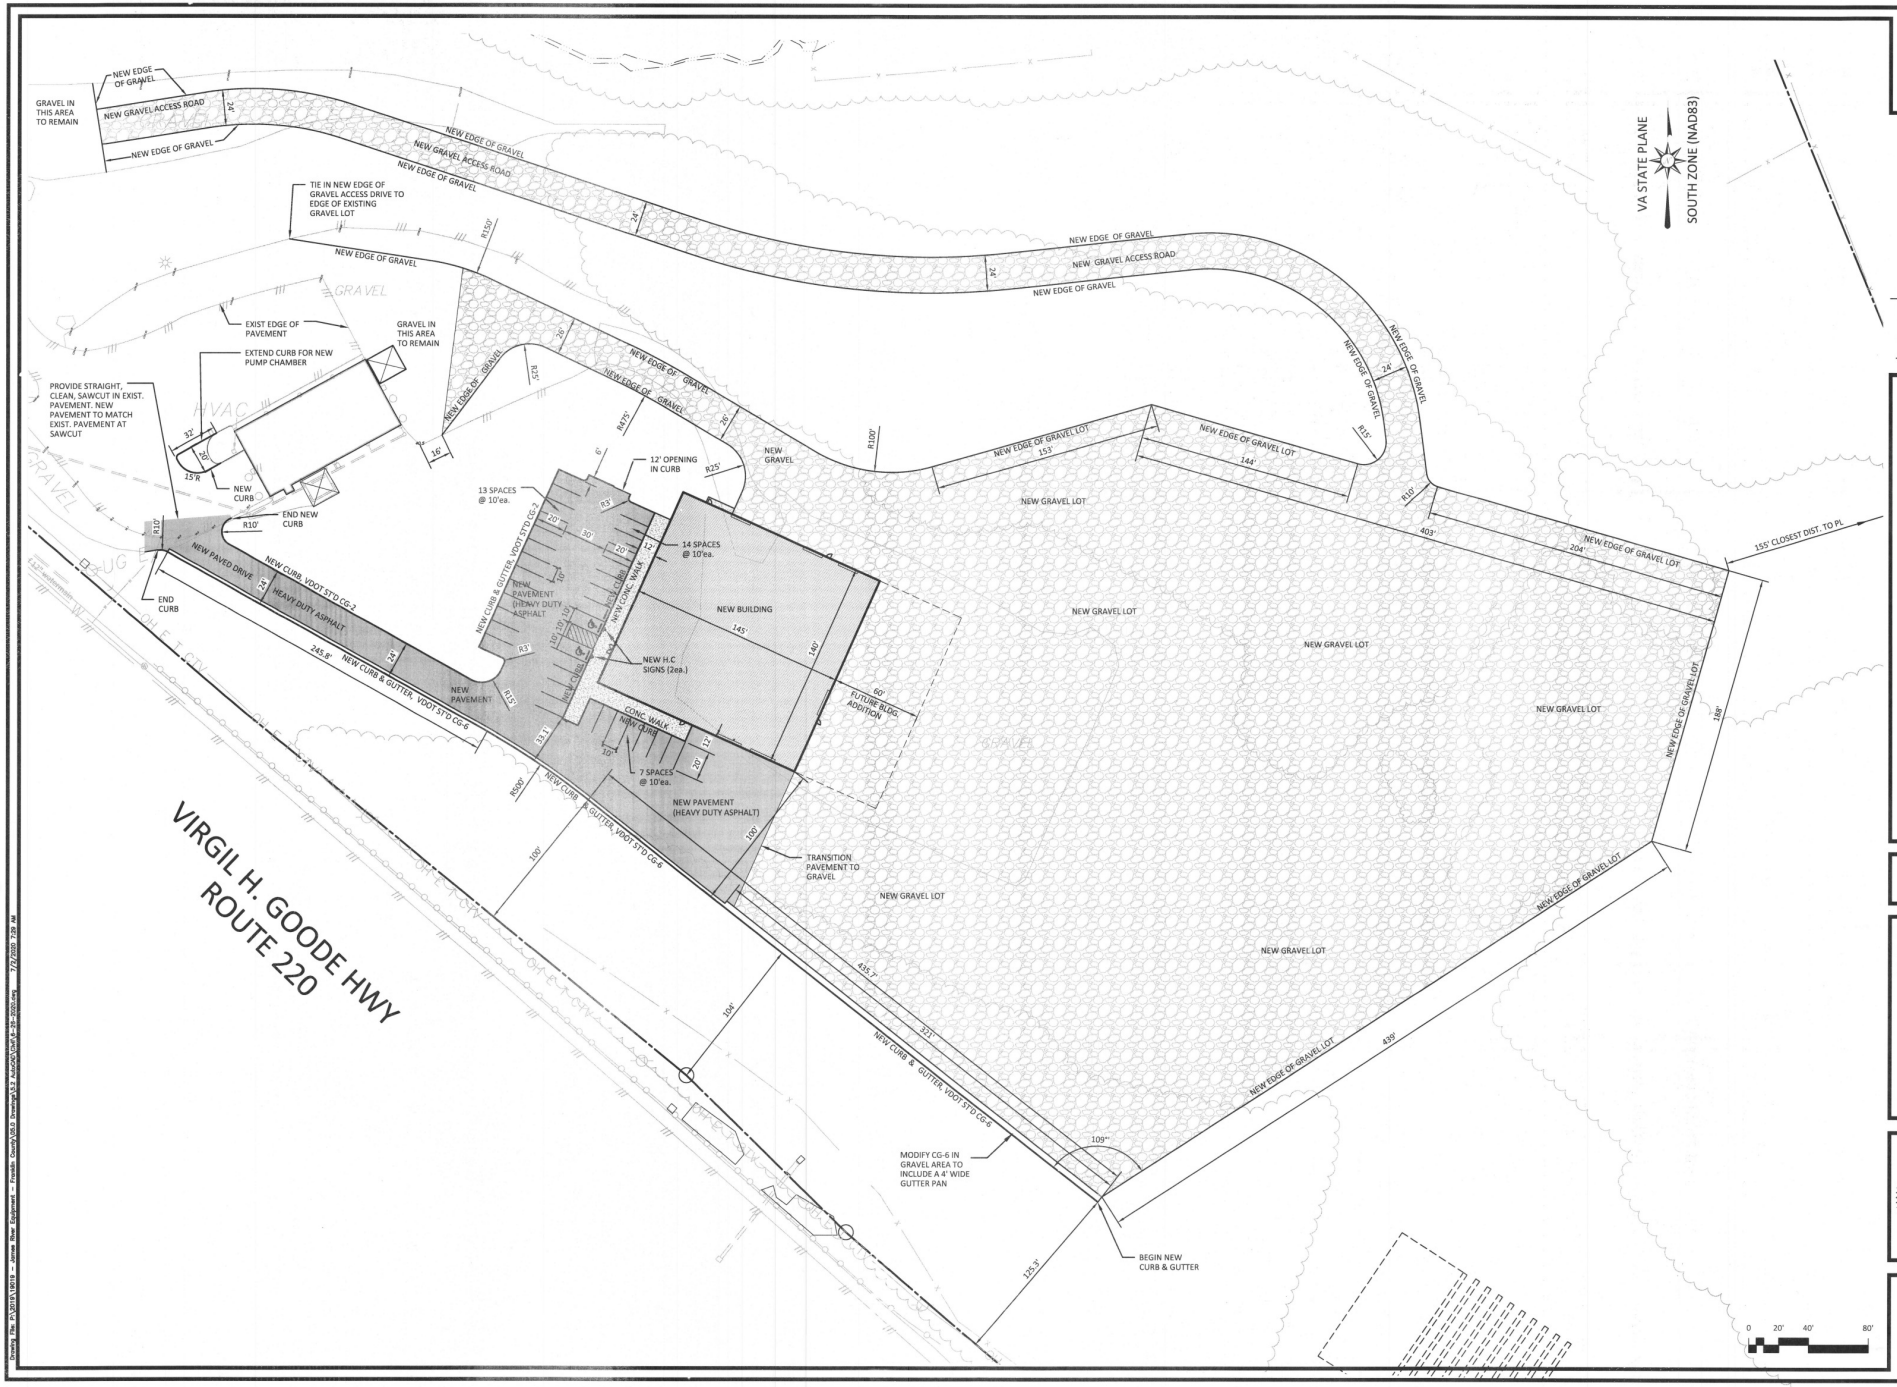

DATE: June 26, 2020

REVISIONS

HUGHES ASSOCIATES
ARCHITECTS & ENGINEERS
656 ELM AVENUE SW | ROANOKE, VIRGINIA 24016
540.342.4002
www.HughesAE.com

NEW FACILITY

JAMES RIVER EQUIPMENT

74 TAYLORS ROAD BOONES MILL, VA

DRAWN BY: XXX

CHECKED BY: XXX

SITE LAYOUT PLAN - UPPER LOT

COMMONWEALTH OF VIRGINIA
06/26/2020
MARK JOHN AYLES
Lic. No. 034160
PROFESSIONAL ENGINEER

COMMISSION No. 19019

SHEET C-7

© COPYRIGHT 2020
HUGHES ASSOCIATES ARCHITECTS & ENGINEERS
A PROFESSIONAL CORPORATION

Drawing File: P:\2019\19019 – James River Equipment – Franklin County\05.0 Drawings\A1.2 Architect\Civil\C-7.dwg 6/25/2020 3:29 PM 7/7/2020