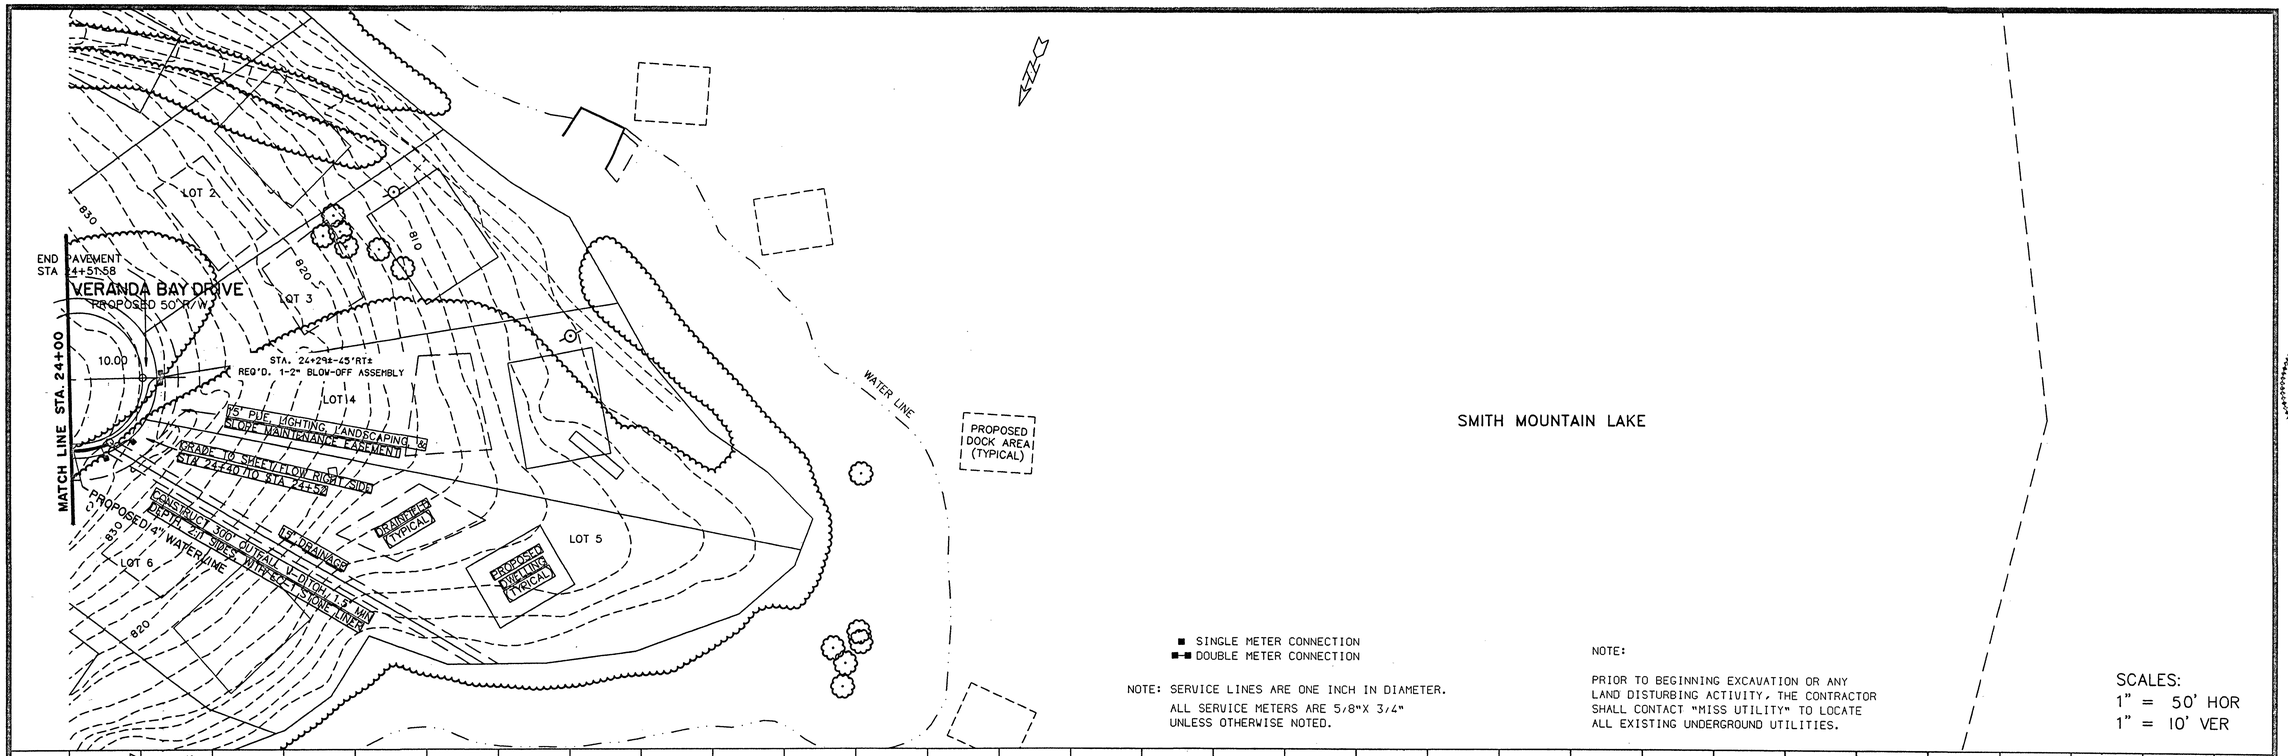

■ SINGLE METER CONNECTION
■-■ DOUBLE METER CONNECTION

NOTE: SERVICE LINES ARE ONE INCH IN DIAMETER.
ALL SERVICE METERS ARE 5/8"X 3/4" UNLESS OTHERWISE NOTED.

NOTE:

PRIOR TO BEGINNING EXCAVATION OR ANY LAND DISTURBING ACTIVITY, THE CONTRACTOR SHALL CONTACT "MISS UTILITY" TO LOCATE ALL EXISTING UNDERGROUND UTILITIES.

SCALES:
1" = 50' HOR
1" = 10' VER

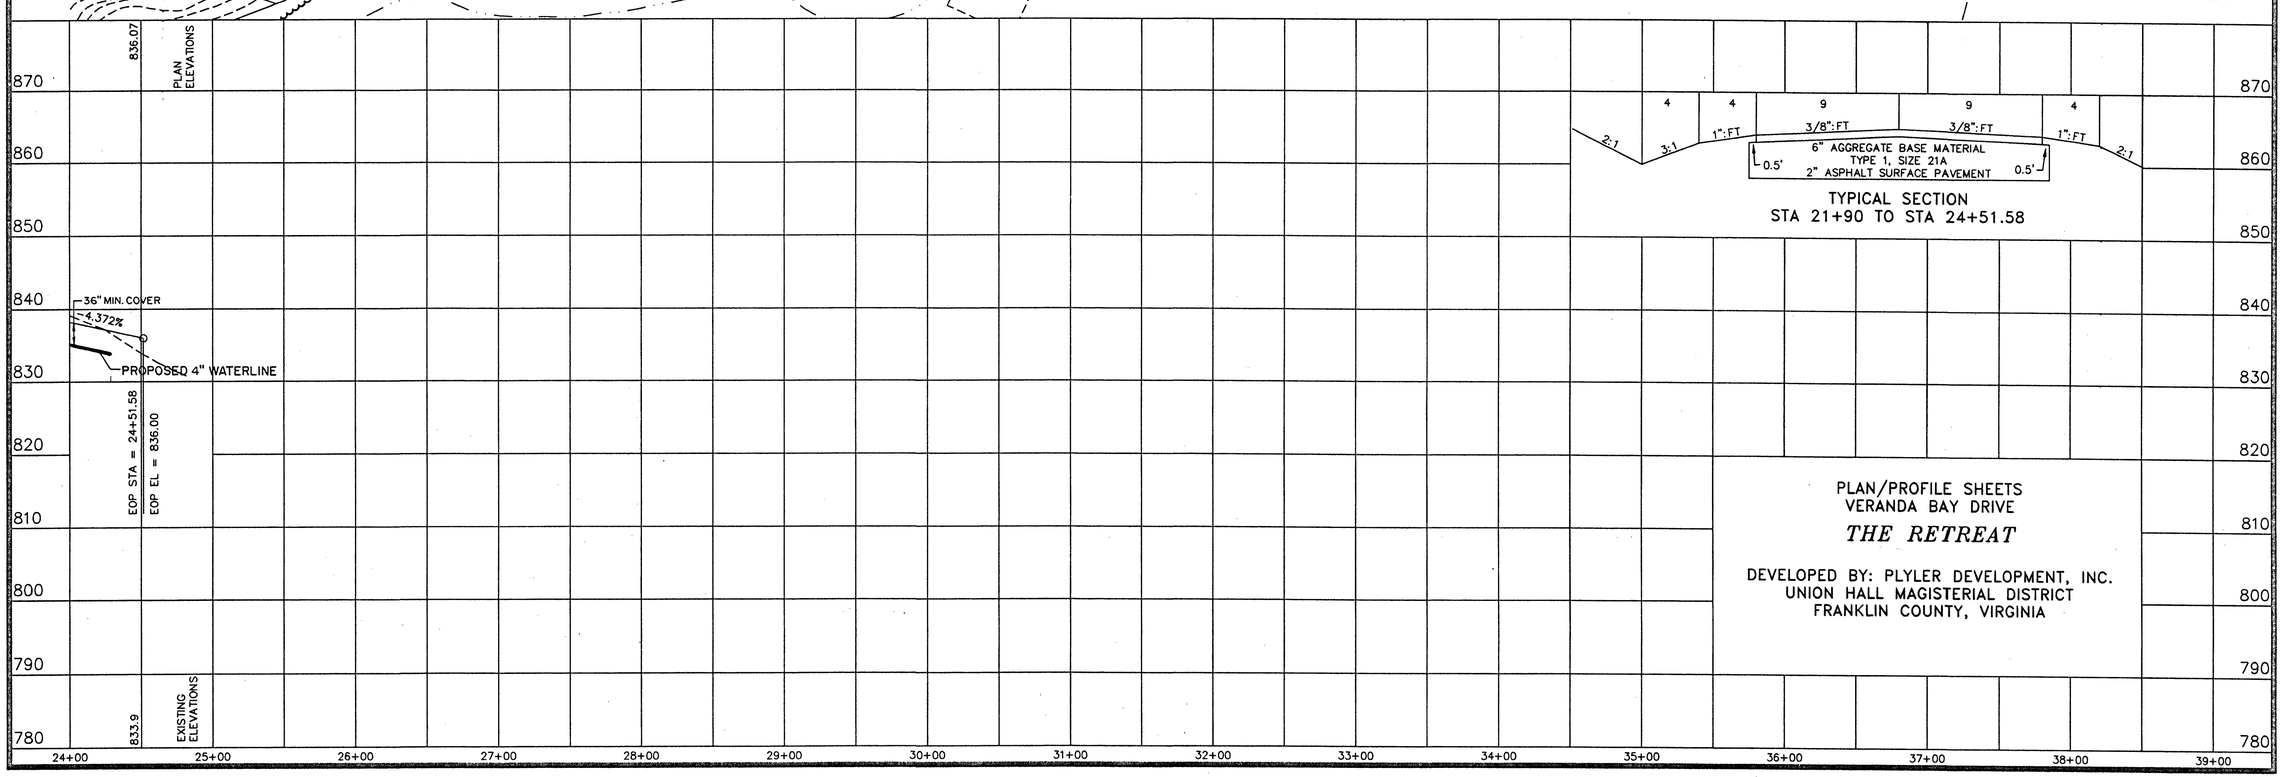

TYPICAL SECTION
STA 21+90 TO STA 24+51.58

PLAN/PROFILE SHEETS
VERANDA BAY DRIVE

THE RETREAT

DEVELOPED BY: PLYLER DEVELOPMENT, INC.
UNION HALL MAGISTERIAL DISTRICT
FRANKLIN COUNTY, VIRGINIA

BERKLEY HOWELL & ASSOC., P.C.
ENGINEERS • SURVEYORS • PLANNERS
306 ENTERPRISE DRIVE, SUITE C
FOREST, VIRGINIA 24551
PH: (434) 385-7548 FAX: (434) 385-6178

COMMONWEALTH OF VIRGINIA
WM. O. BERKLEY, JR.
No. 10759
PROFESSIONAL ENGINEER

THE RETREAT
WATER SYSTEM
UNION HALL DISTRICT FRANKLIN CO., VA.

DATE: 10-1-02
TECHNICIAN:
CHECKED BY:

REVISIONS

NO.	DATE
	2-26-03

SCALES
AS SHOWN

PROJ. NO. 020097 | DIV.

SHEET NO.
5 OF 16

DRAWING NO.