FRANKLIN ROAD
UTILITY LINE OFFSETS
JN 7457

D:\ACAD10\VDOT\FRANK\07457S7 12-05-89 09:08 MEC

ANDERSON AND ASSOCIATES, Inc. Engineers Surveyors Planners Blacksburg, Virginia

SUPERVISED BY P.C. SCHIRMER
DESIGNED BY G.L. HALE
CADD OPERATOR M.E. CRAWFORD
REVISED BY

PROFILE	BY	DATE
ADDITIONS		
REVISIONS		
CHANGE CHECKED		
N. A. S. NOTED		
STRUCTURE ROUTINGS CHECKED		
NOTE BOOK		

DESIGN FEATURES RELATING TO CONSTRUCTION OR TO REGULATION AND CONTROL OF TRAFFIC MAY BE SUBJECT TO CHANGE AS DEEMED NECESSARY BY THE DEPARTMENT

REVISED	FHWA REGION	STATE	FEDERAL AID ROUTE	FEDERAL AID PROJECT	STATE ROUTE	STATE PROJECT	SHEET NO.
	3	VA.				0221-128-101	U7

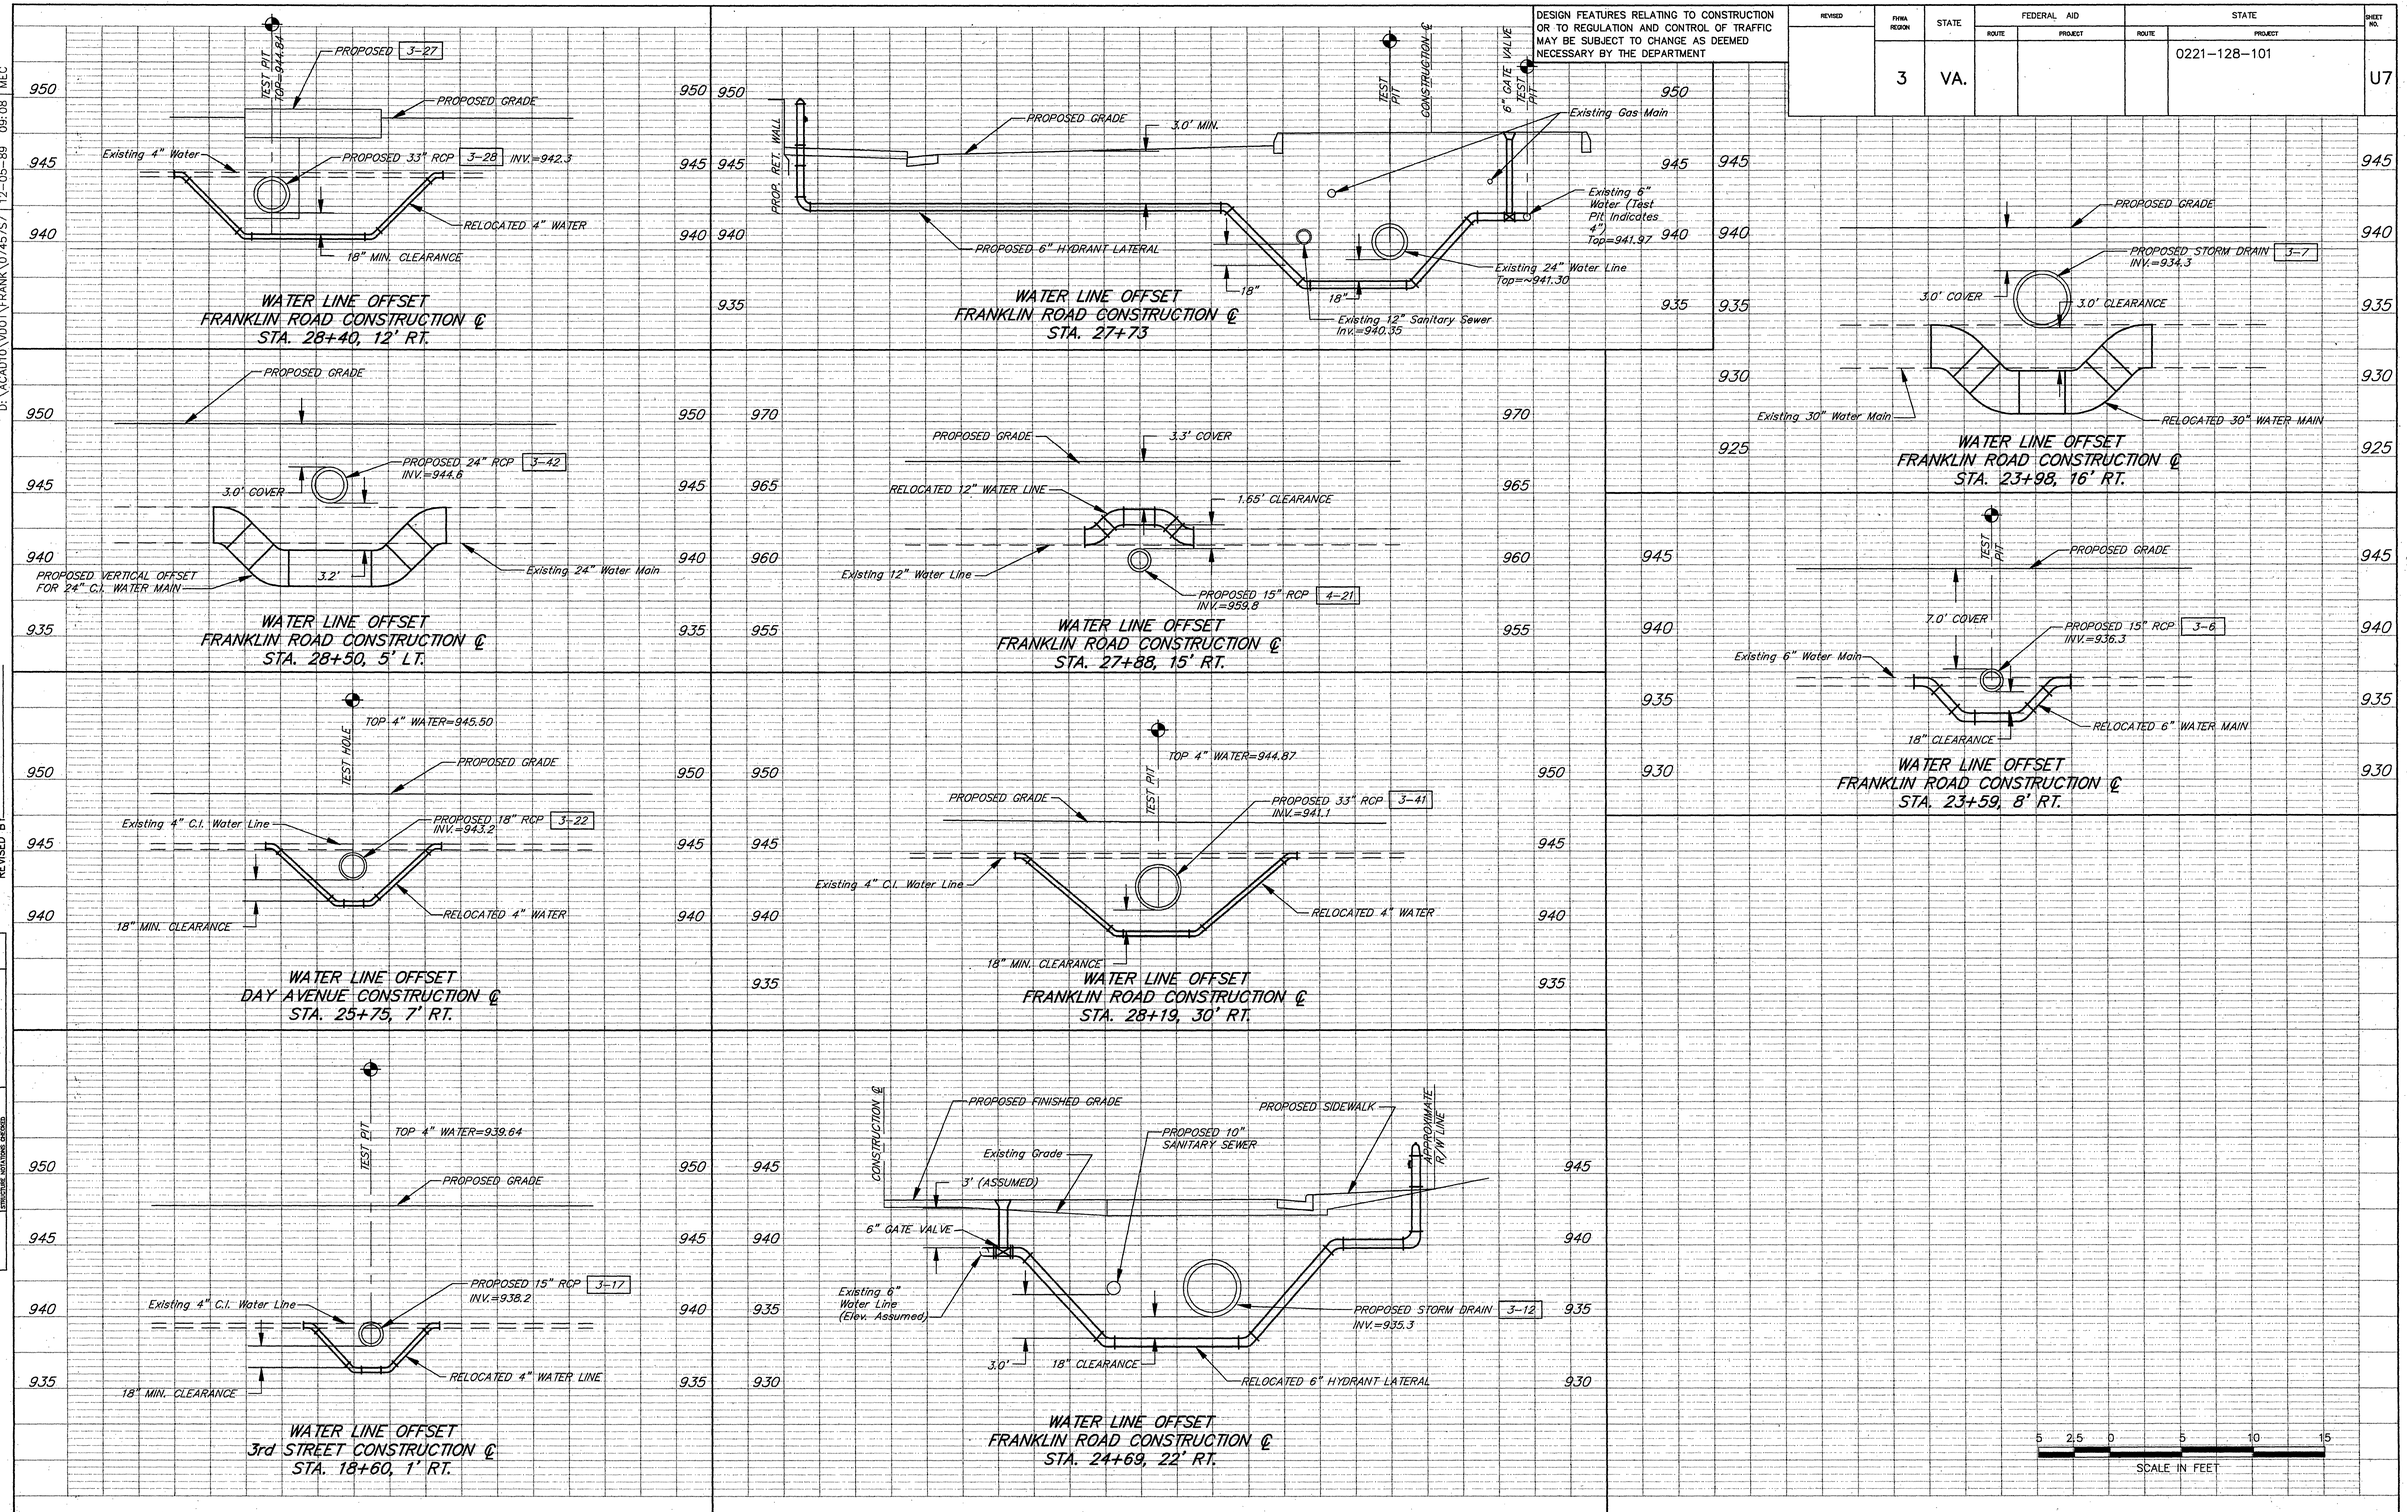

PLAN NO.	PROJECT	FILE NO.	SHEET NO.
A	0221-128-101		U7