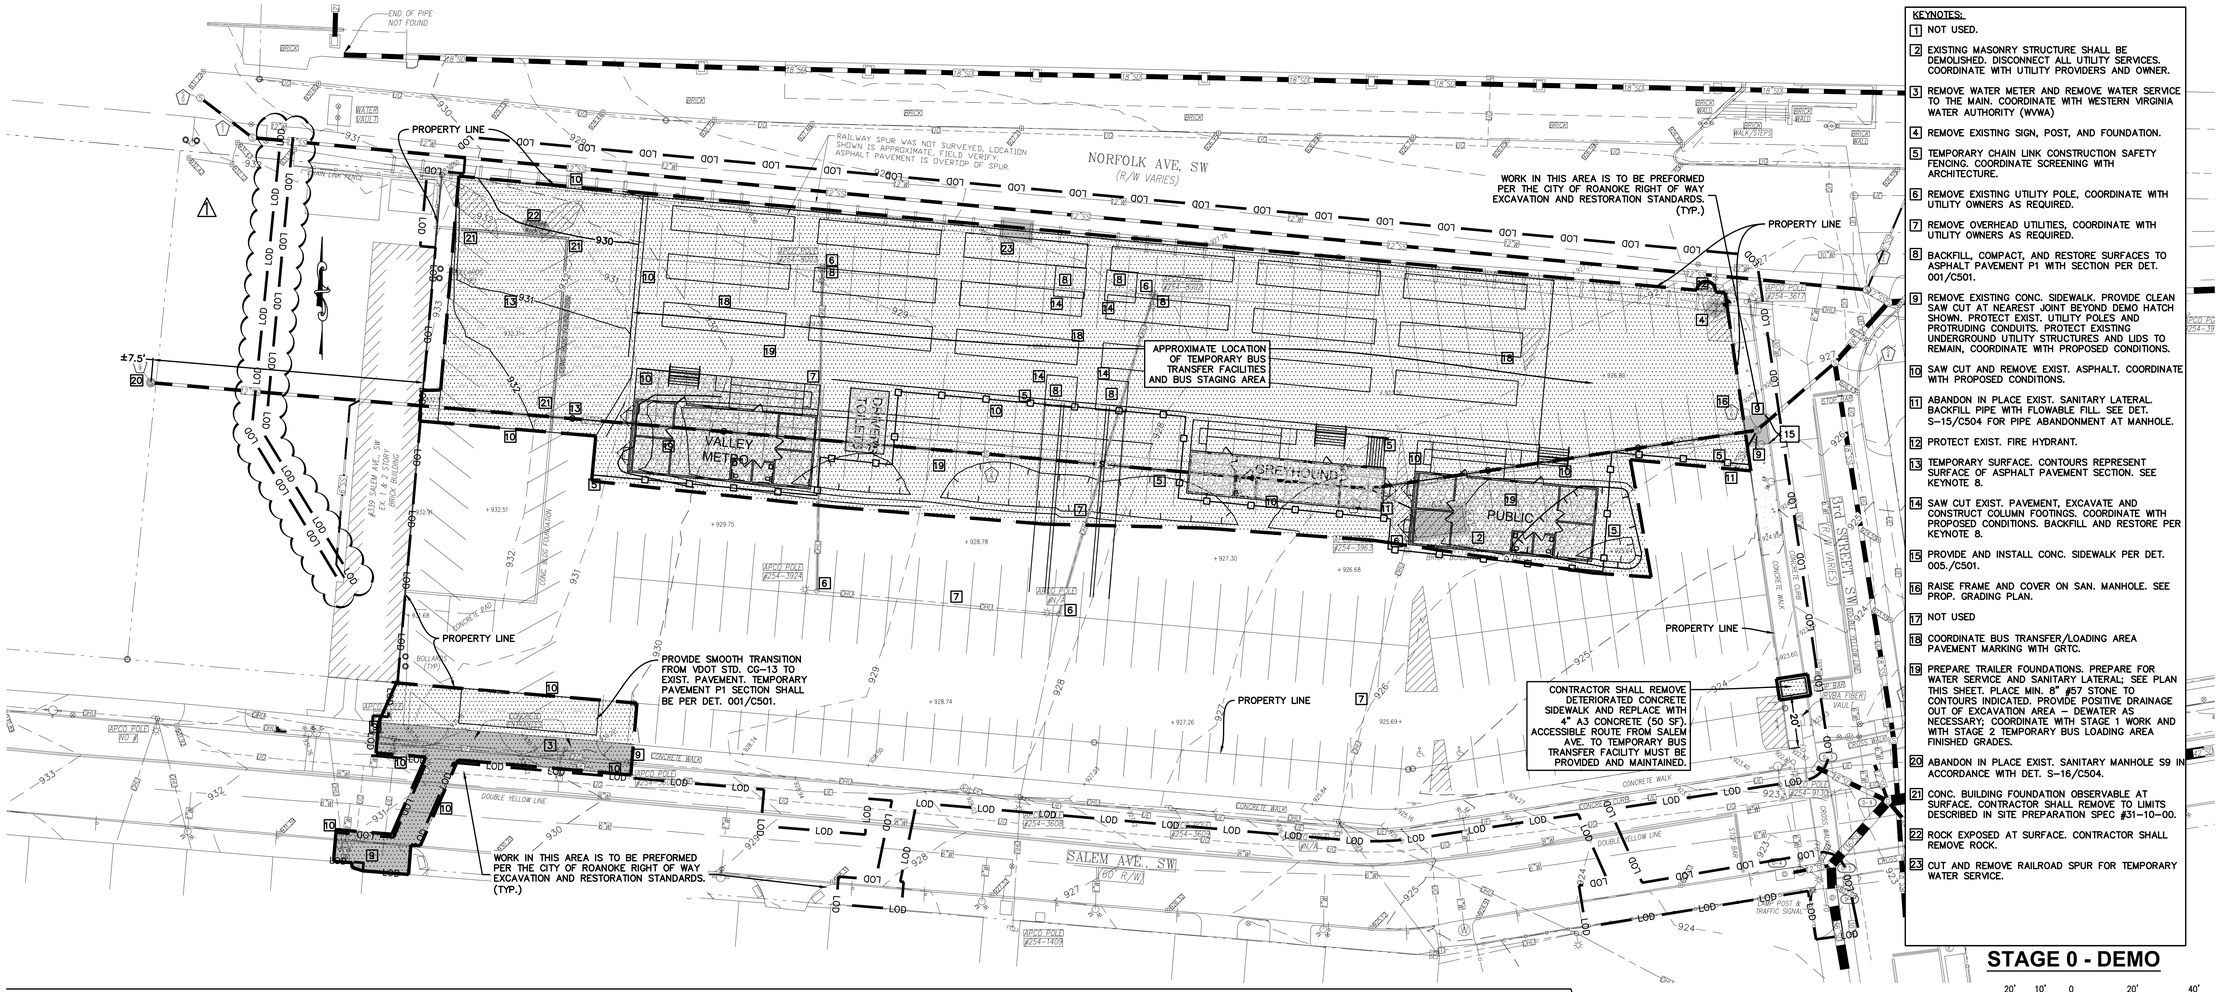
NORFOLK AVE, SW
(R/W VARIES)
SALEM AVE, SW
(60' R/W)
RAILWAY SPUR WAS NOT SURVEYED, LOCATION SHOWN IS APPROXIMATE. FIELD VERIFY. ASPHALT PAVEMENT IS OVERTOP OF SPUR.
PROPERTY LINE
WORK IN THIS AREA IS TO BE PREFORMED PER THE CITY OF ROANOKE RIGHT OF WAY EXCAVATION AND RESTORATION STANDARDS. (TYP.)
APPROXIMATE LOCATION OF TEMPORARY BUS TRANSFER FACILITIES AND BUS STAGING AREA
VALLEY METRO
GREYHOUND
PUBLIC
PROVIDE SMOOTH TRANSITION FROM VDOT STD. CG-13 TO EXIST. PAVEMENT. TEMPORARY PAVEMENT P1 SECTION SHALL BE PER DET. 001/C501.
CONTRACTOR SHALL REMOVE DETERIORATED CONCRETE SIDEWALK AND REPLACE WITH 4" A3 CONCRETE (50 SF). ACCESSIBLE ROUTE FROM SALEM AVE. TO TEMPORARY BUS TRANSFER FACILITY MUST BE PROVIDED AND MAINTAINED.
3rd STREET, SW
(R/W VARIES)
APCO POLE #254-3924
APCO POLE #254-3606
APCO POLE #254-1409
APCO POLE #254-3613
APCO POLE #254-3611
APCO POLE #254-3610
APCO POLE #254-3612
APCO POLE #254-3615
APCO POLE #254-3614
APCO POLE #254-3616
APCO POLE #254-3617
APCO POLE