SURFACE ELEVATIONS ARE TOP OF CURB FOR D.I.'S AND TOP OF FRAME FOR M.H.'S.

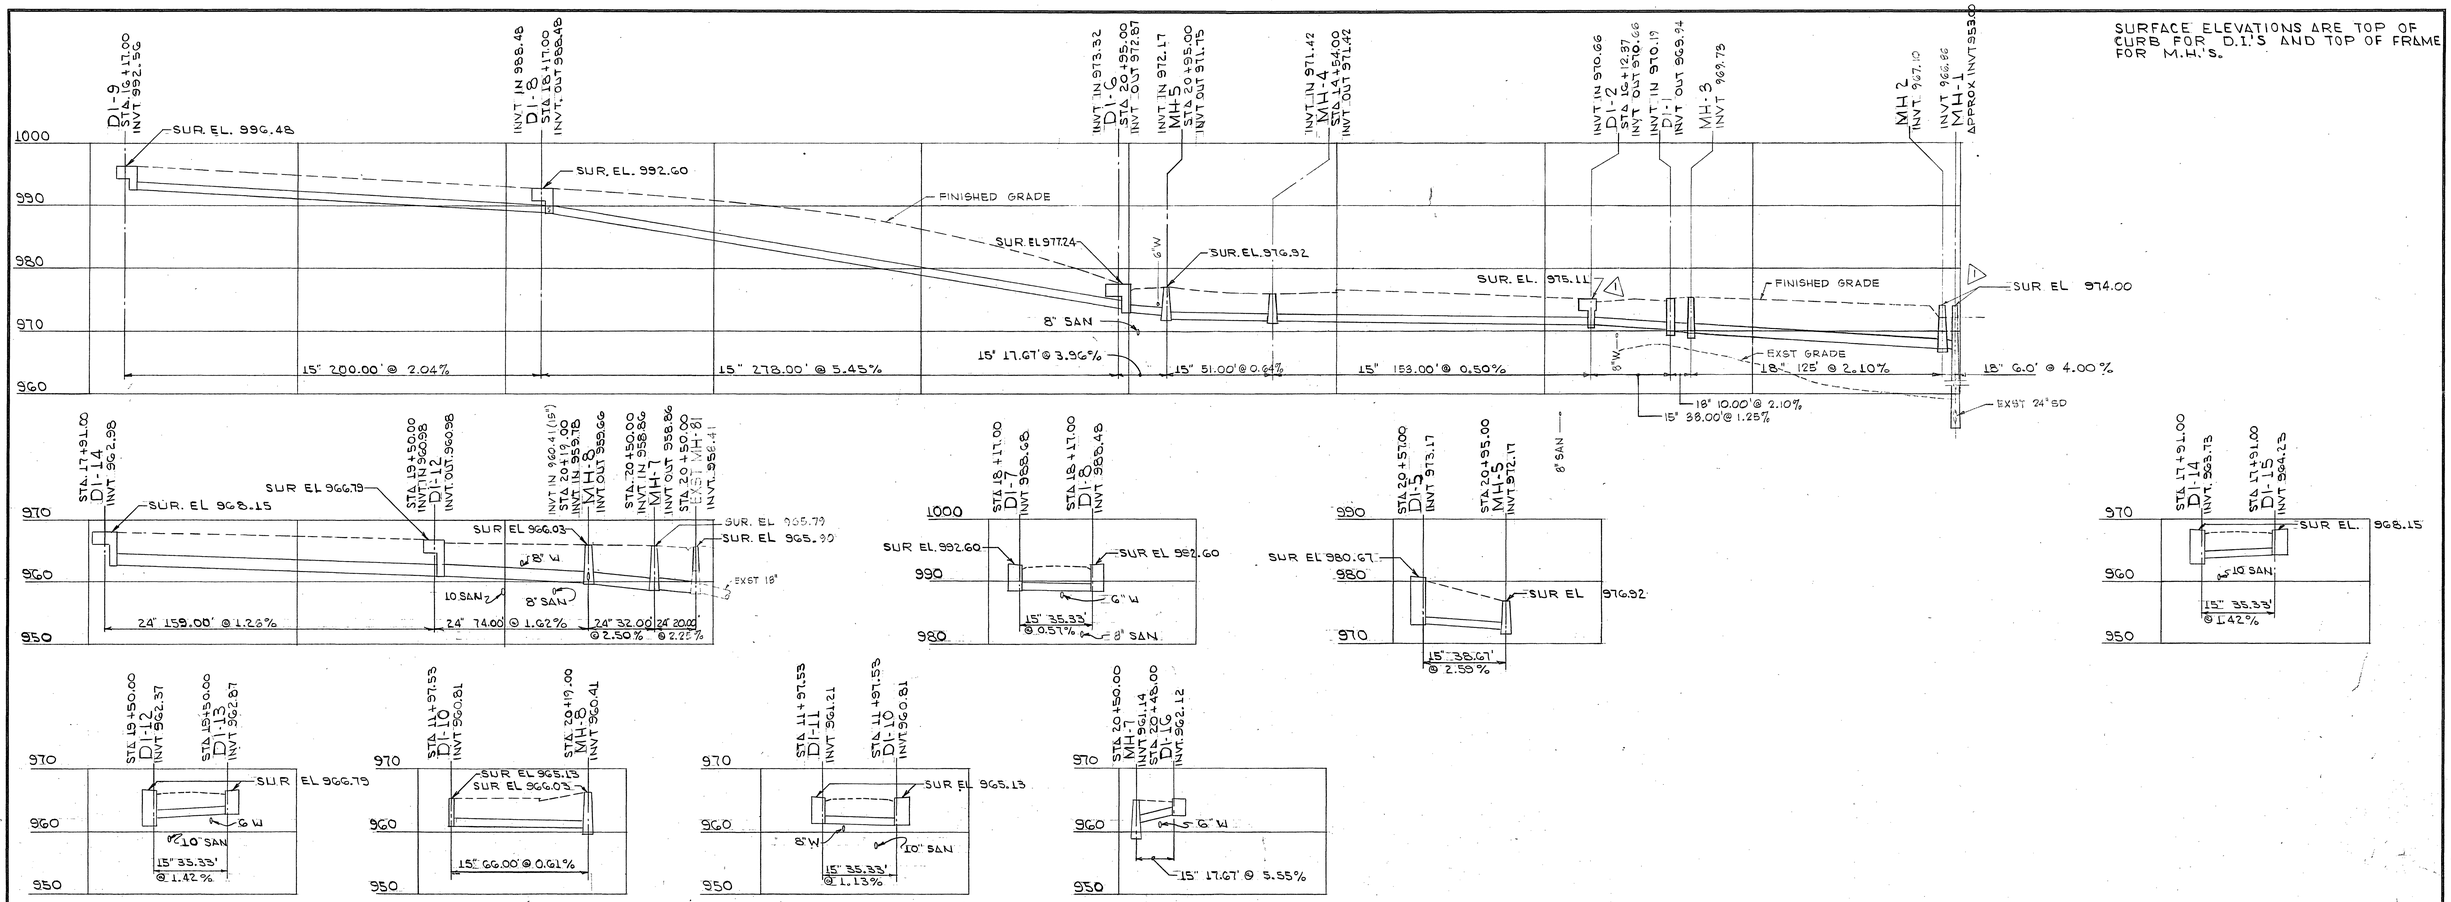

REVISION	DATE	DESCRIPTION	BY	APP.
1	3-5-74	CHANGED PROFILE BETWEEN DI-2 & MH-1	JHW	

DESIGNED BVW
DRAWN WJJ
CHECKED RFC
APPROVED WWZ
SUBMITTED

GAINSBORO NEIGHBORHOOD DEVELOPMENT PROGRAM
CITY OF ROANOKE
REDEVELOPMENT AND HOUSING AUTHORITY

STORM DRAINAGE PROFILES

HAYES, SEAY, MATTERN & MATTERN
ARCHITECTS—ENGINEERS
ROANOKE, VIRGINIA WASHINGTON, D. C.

SCALE VERT 1"=10' HORIZ 1"=30'
COMM. NO. 3756A
DATE AUG 1973
SHEET 9