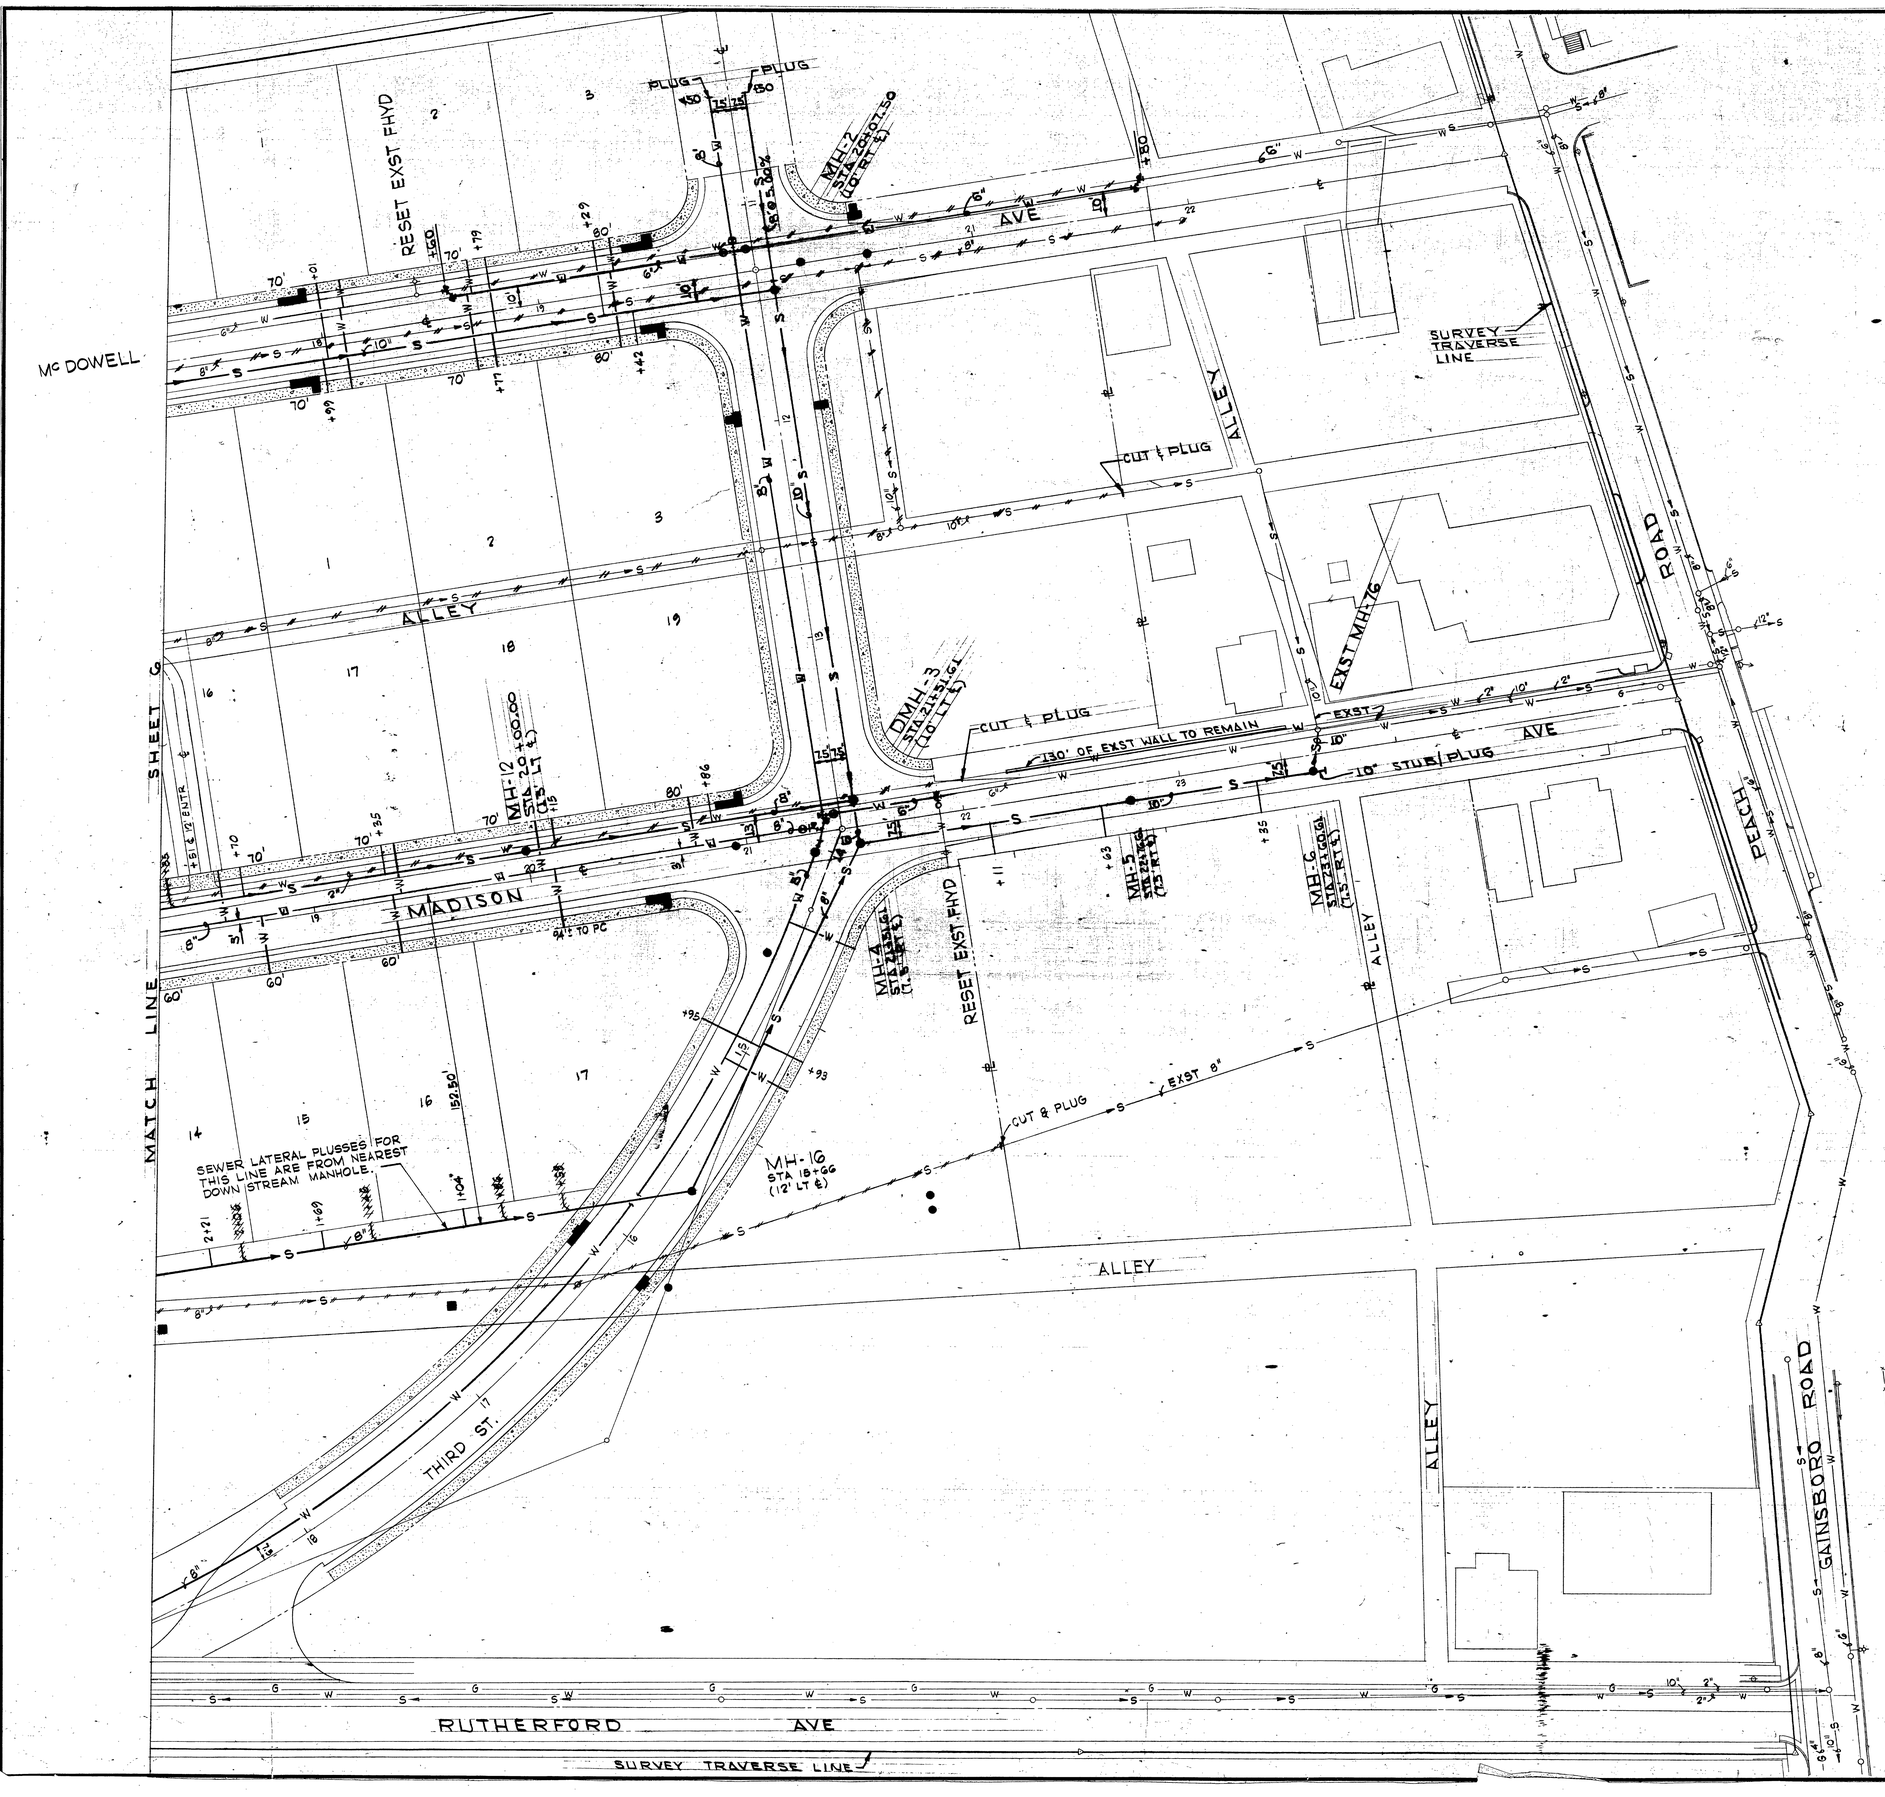

WATER DEPARTMENT
CITY OF ROANOKE, VA.
GAINSBORO PROJECT
SCALE – 1"=30'
SEPT. 13, 1974

SHEET 2 OF 2

74-27

REVISION	DATE	DESCRIPTION	BY	APP.
2	3-8-74	ADDED WATER CONNECTIONS	JHW	
1	1-7-74	ADDED LOTS & ADJUSTED SAN SEWER LATERALS	JHW	

DESIGNED JHW
DRAWN JHW.-WJJ
CHECKED RFC
APPROVED WMZ
SUBMITTED

GAINSBORO NEIGHBORHOOD DEVELOPMENT PROGRAM
CITY OF ROANOKE
REDEVELOPMENT AND HOUSING AUTHORITY

SANITARY SEWER & WATER PLAN

HAYES, SEAY, MATTERN & MATTERN
ARCHITECTS—ENGINEERS
ROANOKE, VIRGINIA WASHINGTON, D. C.

SCALE 1"=30' | COMM. NO. 3756A
DATE AUG 1973 | SHEET 7