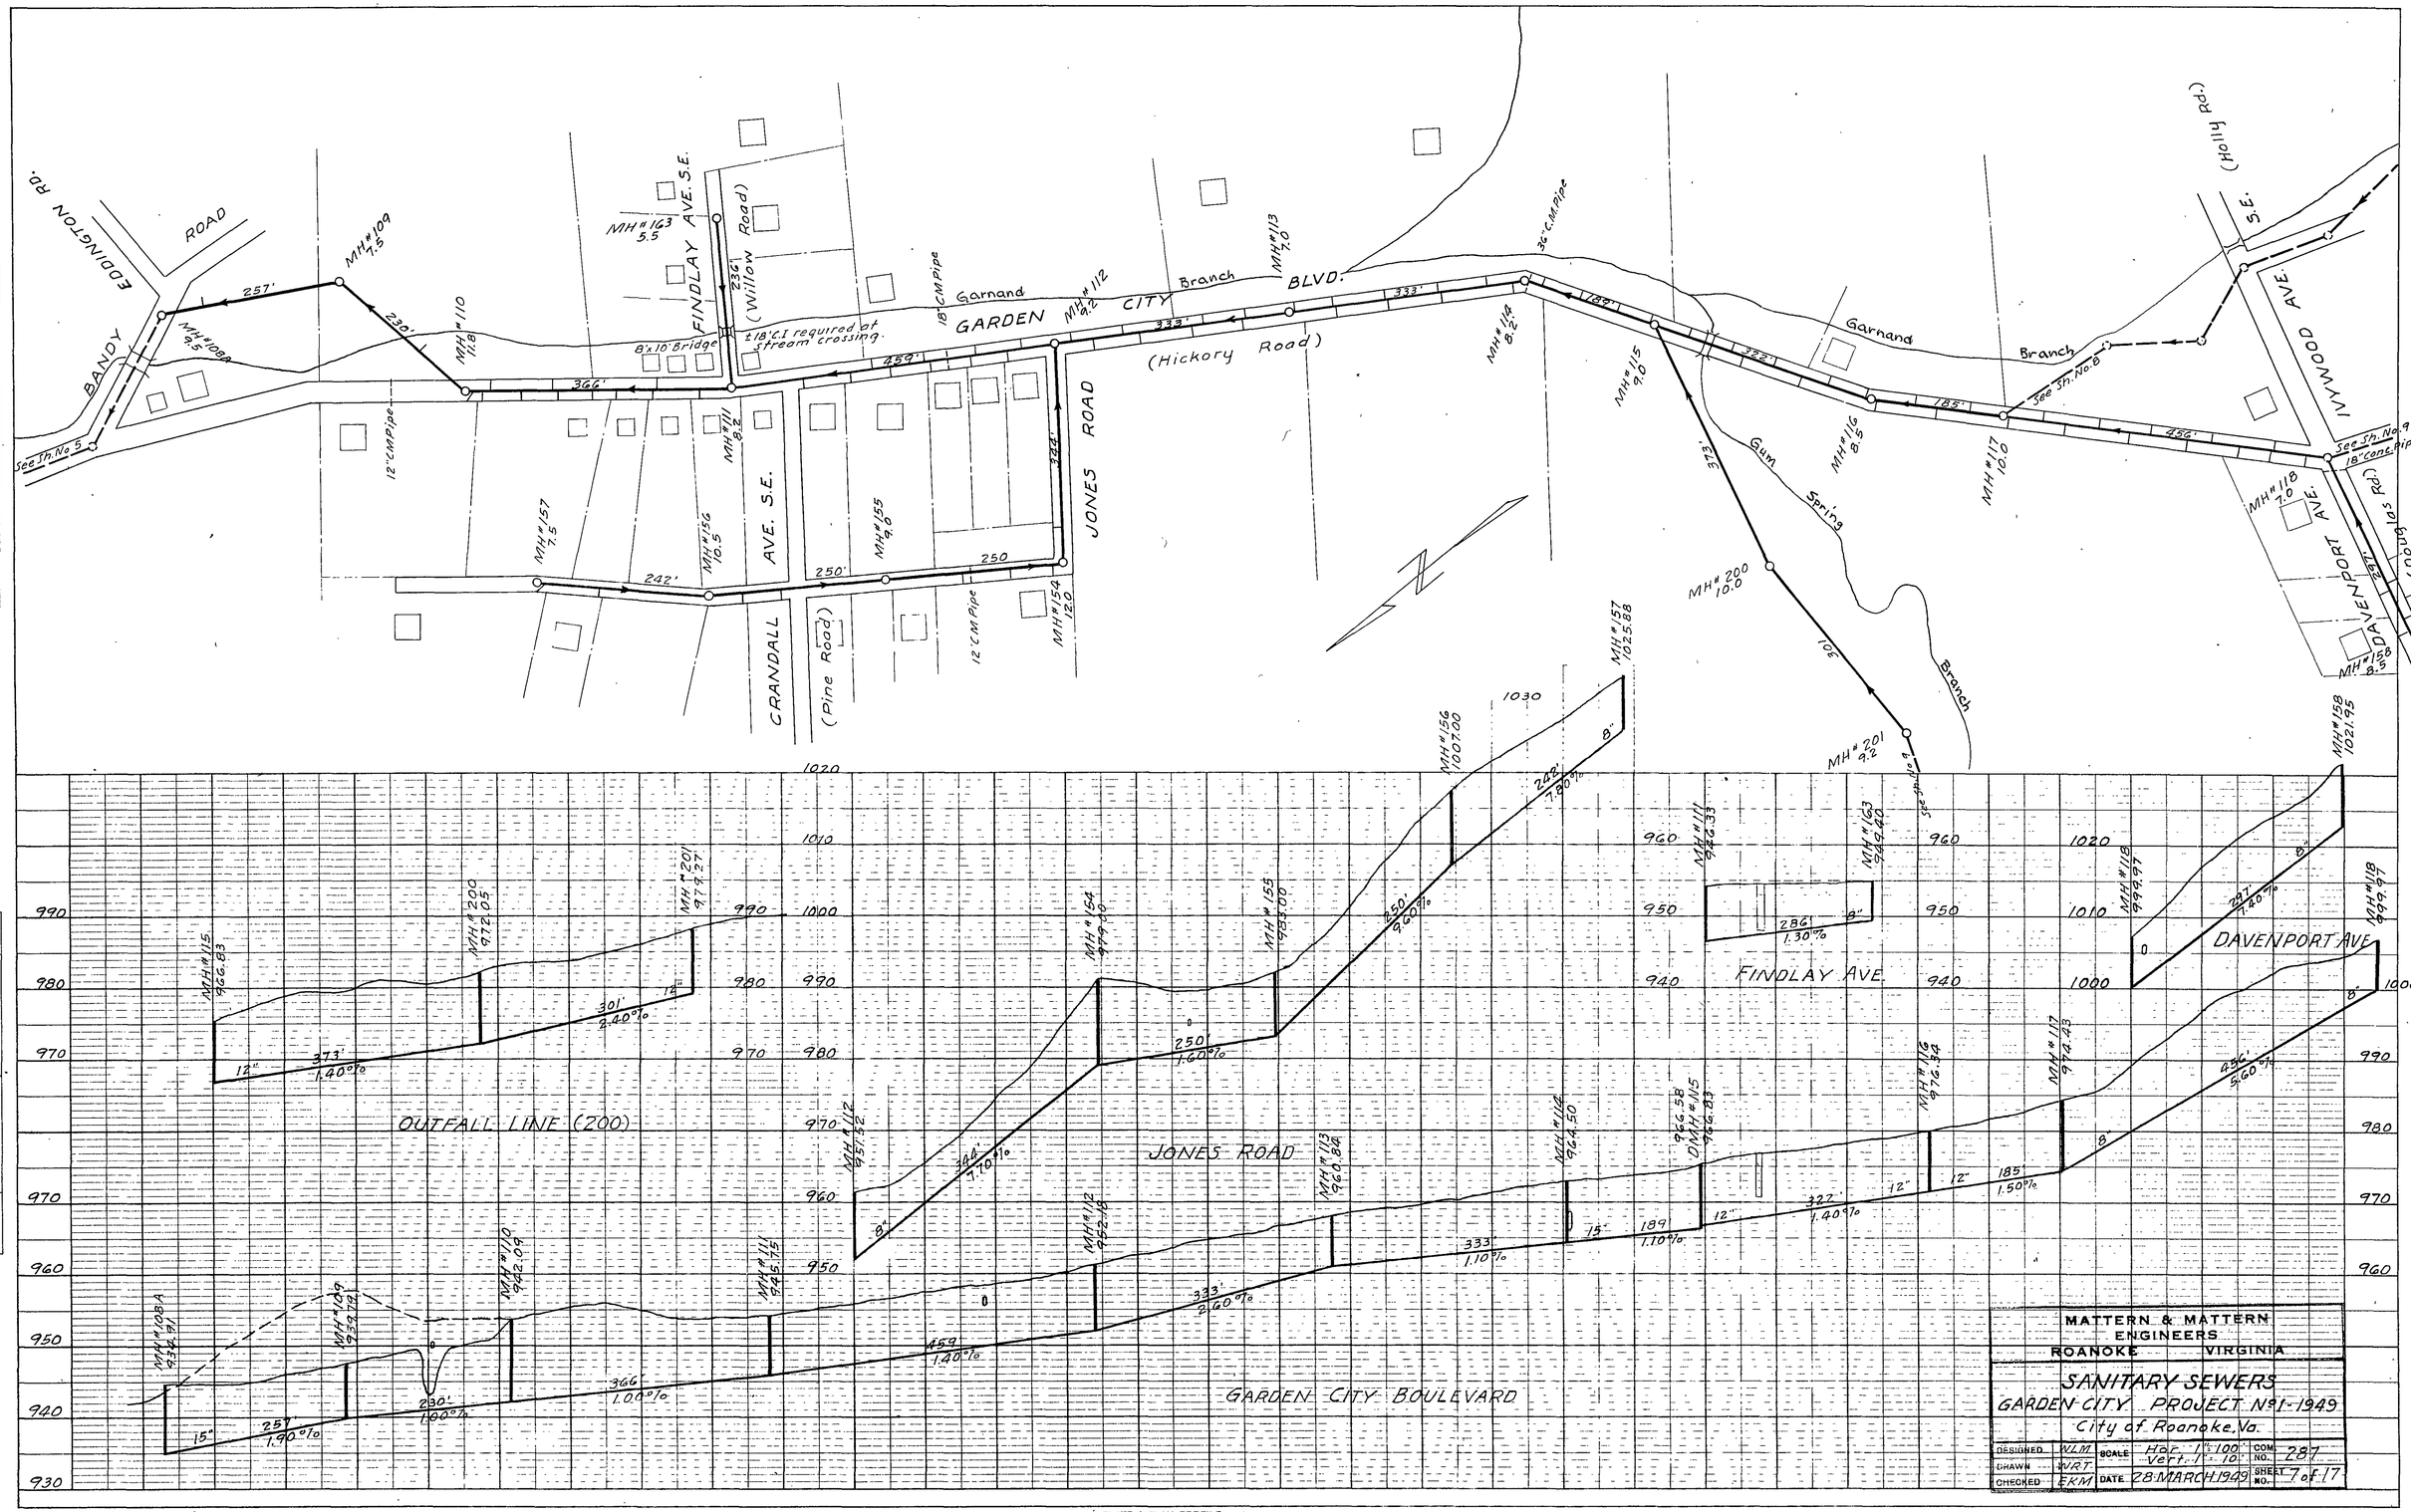


| PLAN | | BY | DATE |
|---|---|---|---|
| SURVEYED | | | |
| PLOTTED | | | |
| GRADES CHECKED | | | |
| ALIGNMENT CHECKED | | | |
| RT. OF WAY CHECKED | | | |
| NOTE BOOK | | | |
| NO. | | | |

| PROFILE | | BY | DATE |
|---|---|---|---|
| SURVEYED | | | |
| PLOTTED | | | |
| GRADES CHECKED | | | |
| B.M. NOTED | | | |
| STRUCTURE NOTA'NS CH'KD. | | | |
| NOTE BOOK | | | |
| NO. | | | |

MATTERN & MATTERN
ENGINEERS
ROANOKE VIRGINIA

SANITARY SEWERS
GARDEN CITY PROJECT No. 1-1949
City of Roanoke, Va.

| | | | | | |
|---|---|---|---|---|---|
| DESIGNED | WLM | SCALE | Hor. 1" = 100' Vert. 1" = 10' | COM. NO. | 287 |
| DRAWN | WRT | | | SHEET NO. | 7 of 17 |
| CHECKED | EKM | DATE | 28 MARCH 1949 | | |

PLATE 1-PLAN-PROFILE S. R. R. STANDARD
100% RAG PAPER MADE AND PRINTED IN U. S. A.