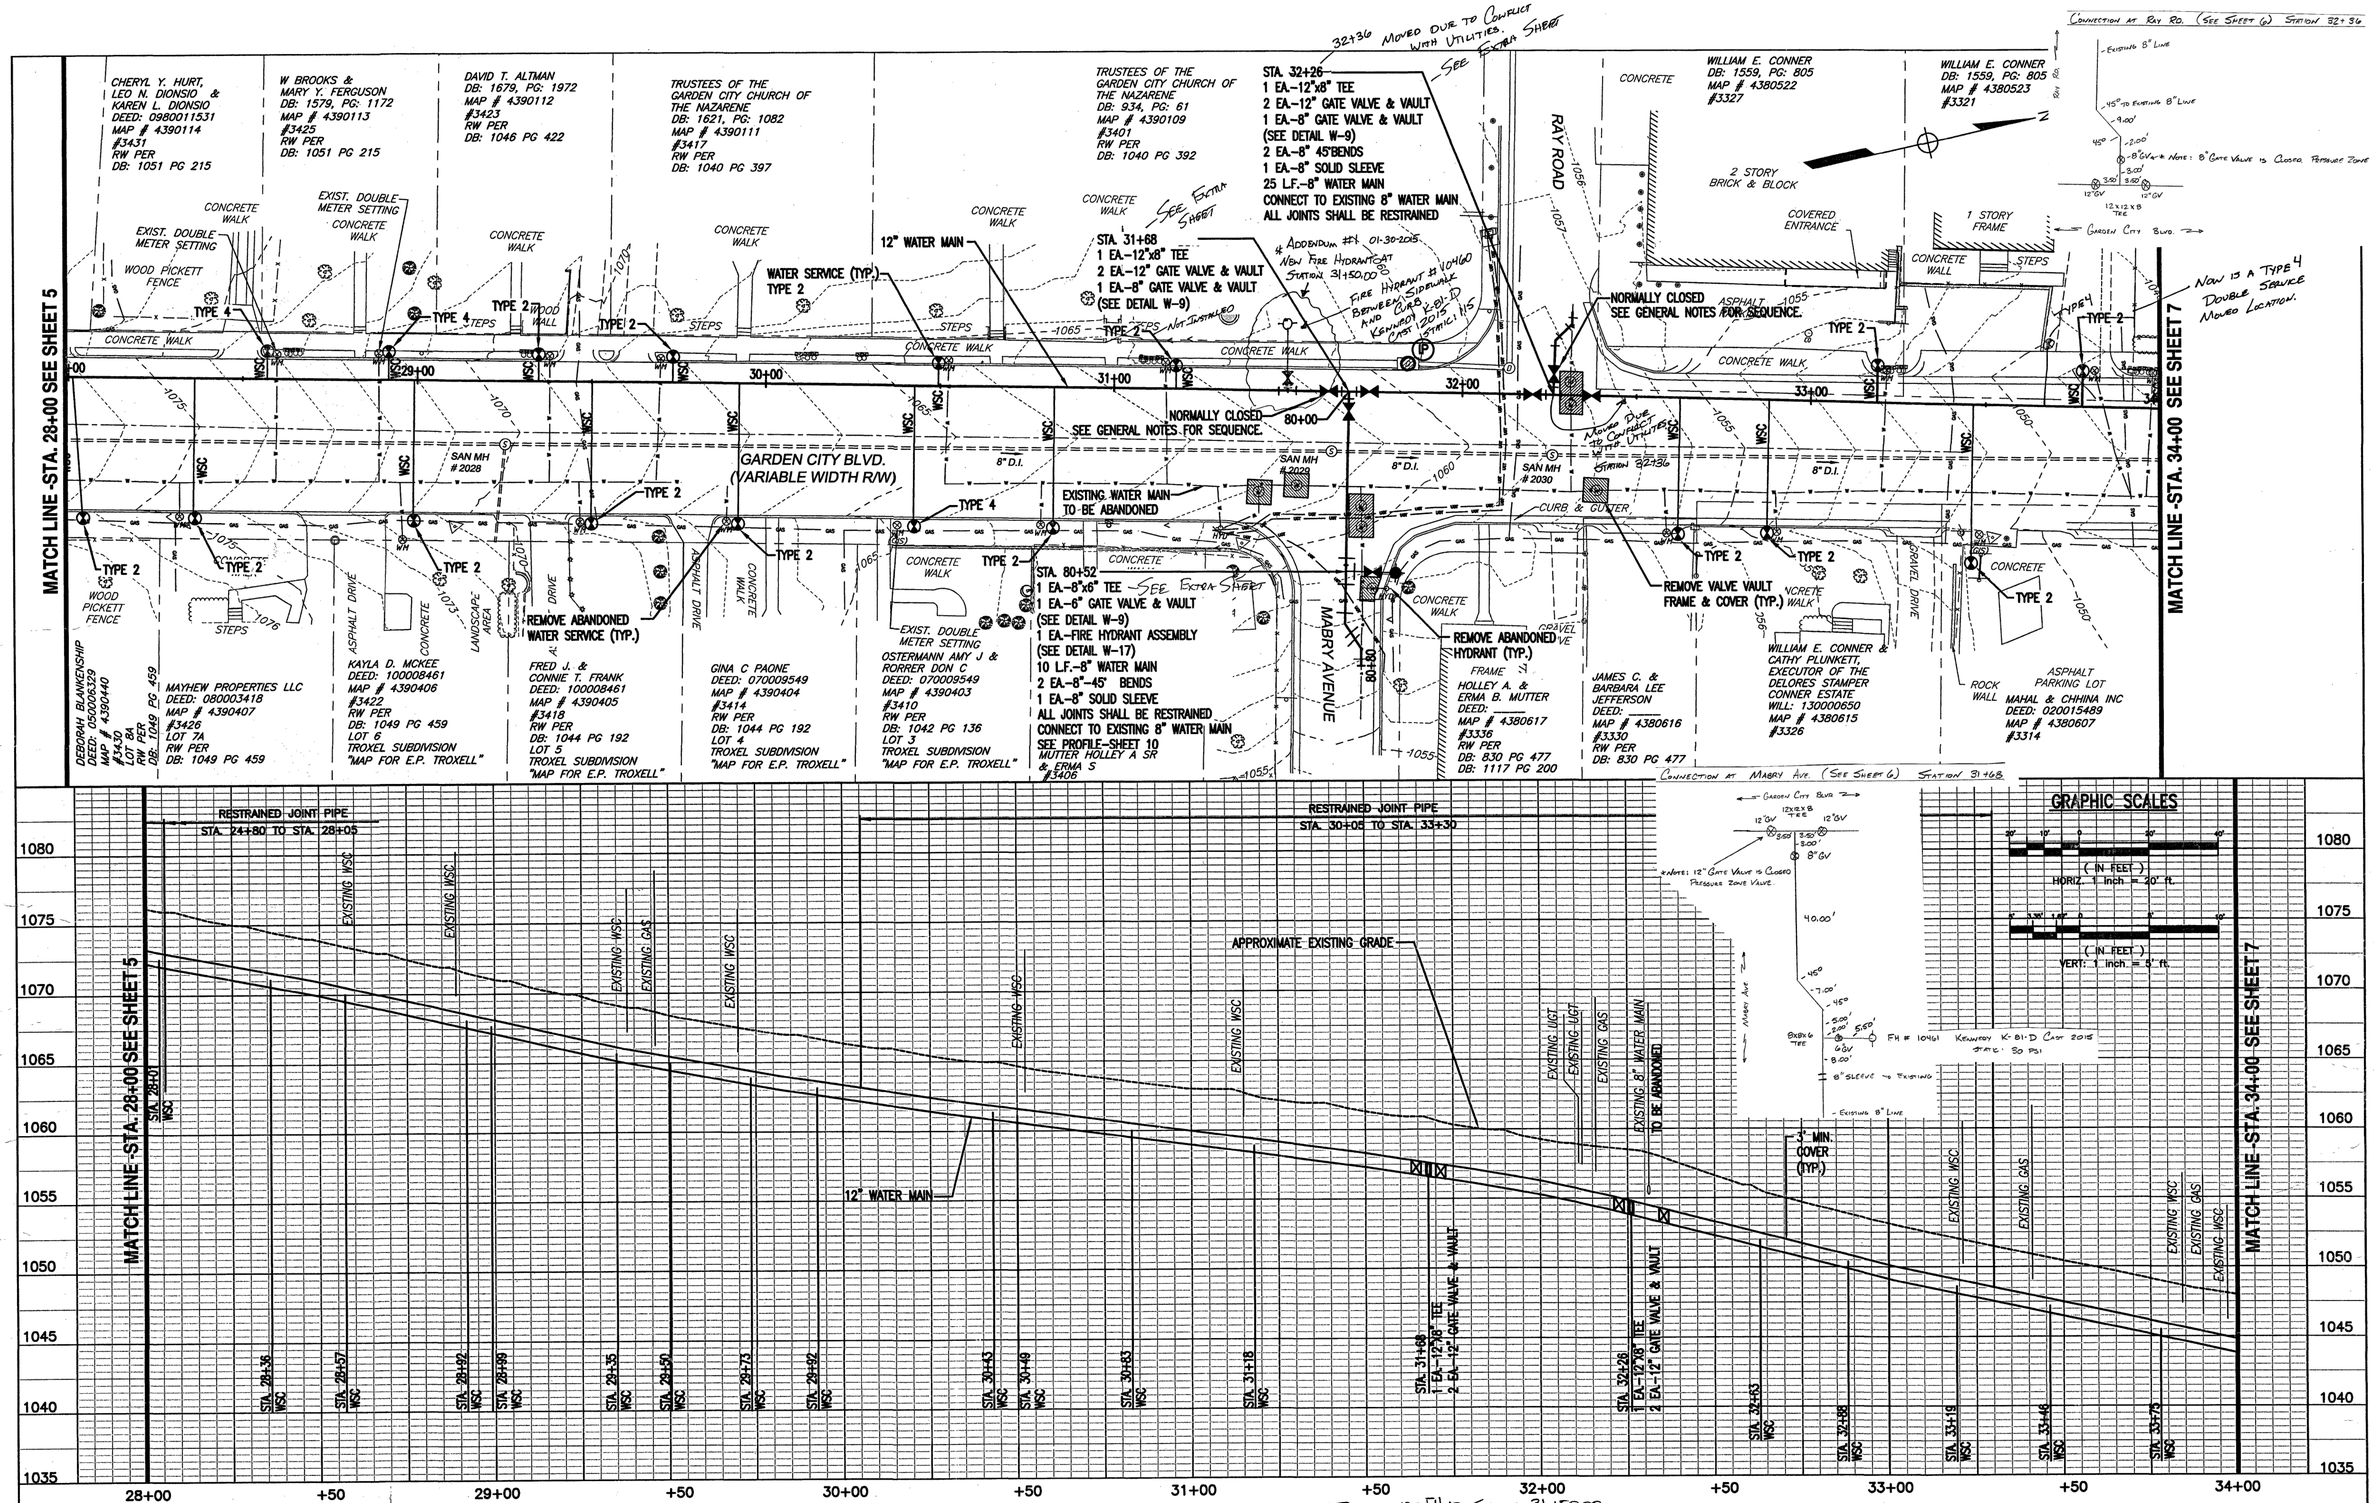

NO.	DATE	BY	REVISIONS

WR&A

WHITMAN, REQUARDT AND ASSOCIATES, LLP
Engineers, Architects and Planners
1700 Kraft Drive, Suite 1200
BLACKSBURG, VIRGINIA
(540) 951-3727
FAX: (540)-951-3741
www.wrallp.com

ADDENDUM NUMBER 1 01-30-2015

COMMONWEALTH OF VIRGINIA
GARY WAYNE FERN
Lic. No. 048914
12/10/2014
PROFESSIONAL ENGINEER

SCALE: HORIZ.: 1"=20' VERT.: 1"=5'
DATE: DECEMBER 2014
DESIGNED: P.J.M.
DRAWN: L.W.C.
CHECKED: G.W.F.
PROJECT NO.: 46607-000

Western Virginia Water Authority
601 South Jefferson Street, Suite 300 Roanoke, Va. 24011

GARDEN CITY BOULEVARD WATER MAIN REPLACEMENT
Phase 1
PLAN - PROFILE
STA. 28+00 TO STA. 34+00

SHEET 6 OF 12

N:\46607-000\CADD\Civil\Sheets\46607000C-06.dwg Dec 10, 2014 - 10:06am