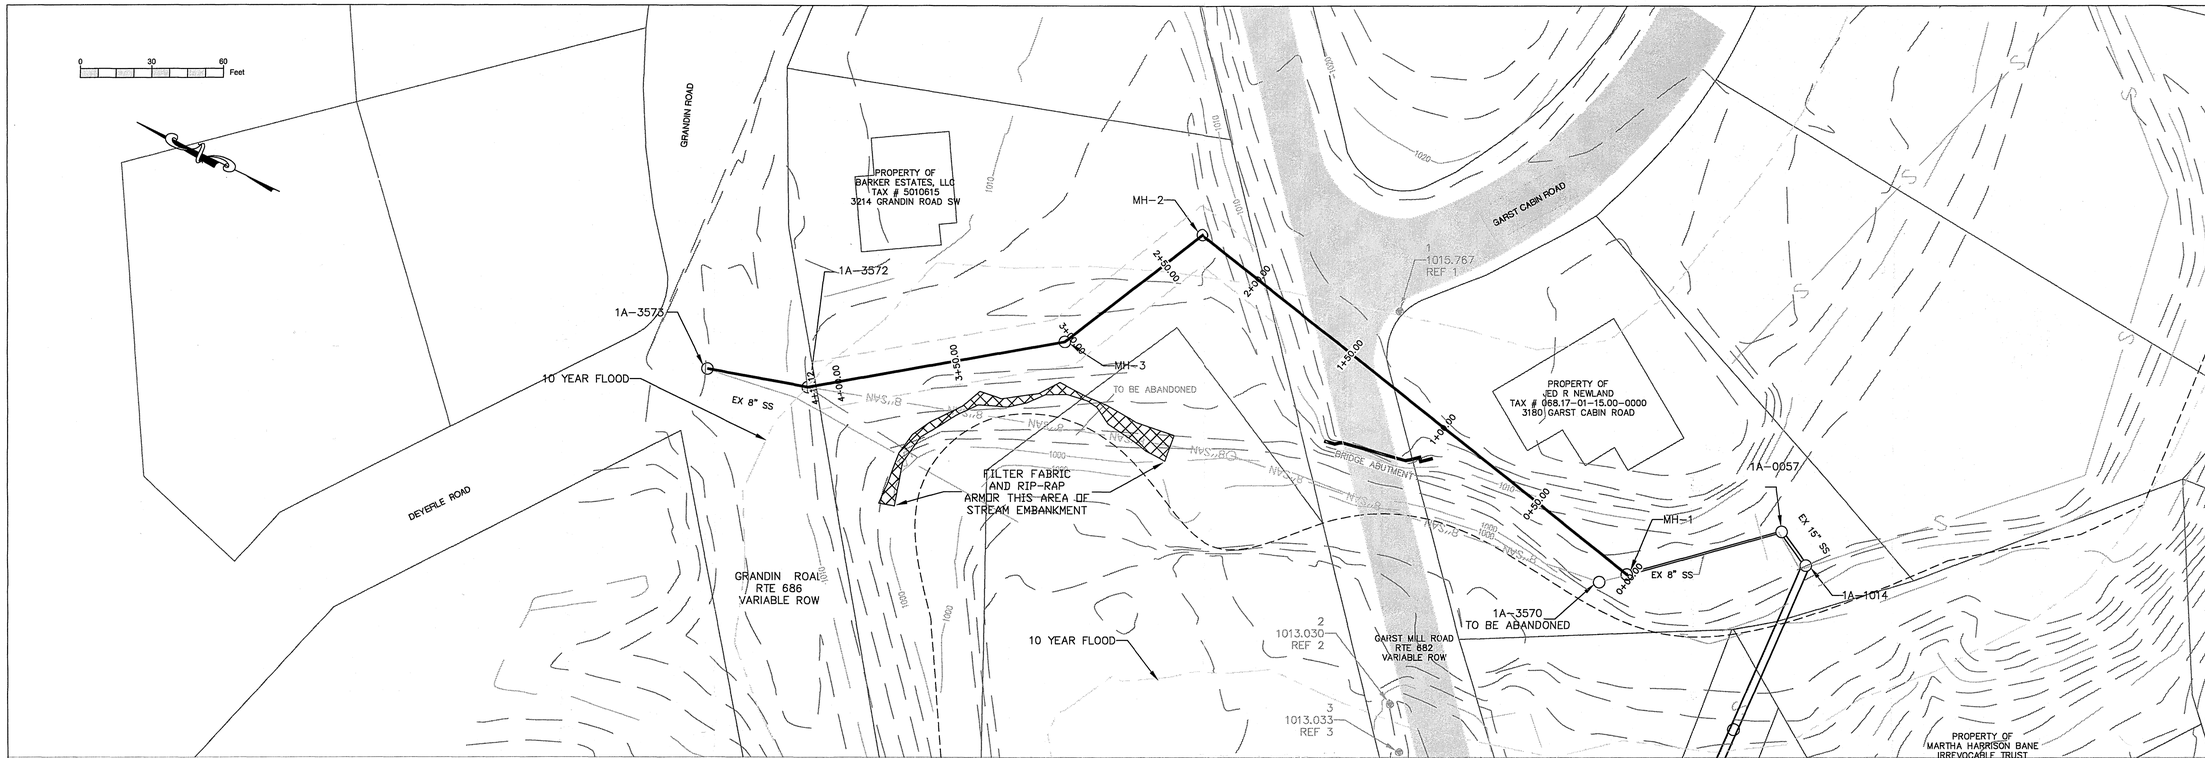

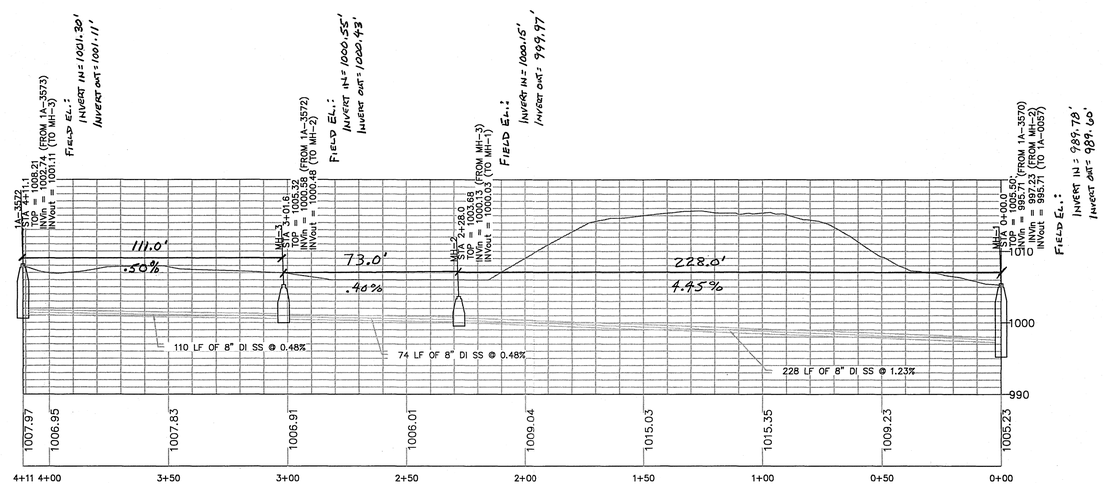

GARST MILL SEWER

SCALE
VERTICAL: 1" = 10'
HORIZONTAL: 1" = 30'

WESTERN VIRGINIA WATER AUTHORITY

ENGINEERING SERVICES
601 S JEFFERSON ST, SUITE 300
ROANOKE, VA 24011
540-853-5641 or 540-853-5770

GARST MILL SEWER

PLAN & PROFILE

Rev	Description	Date	By
	REVISED ALIGNMENT ADDING MH-2 PER FO	6-19-2014	
7/15/14	RRB - RELOCATED MH 3		

Designed: FO
Drawn: AAS
Checked:
Approved:
Date: 6-19-14
Project:

Sheet 1 of 1