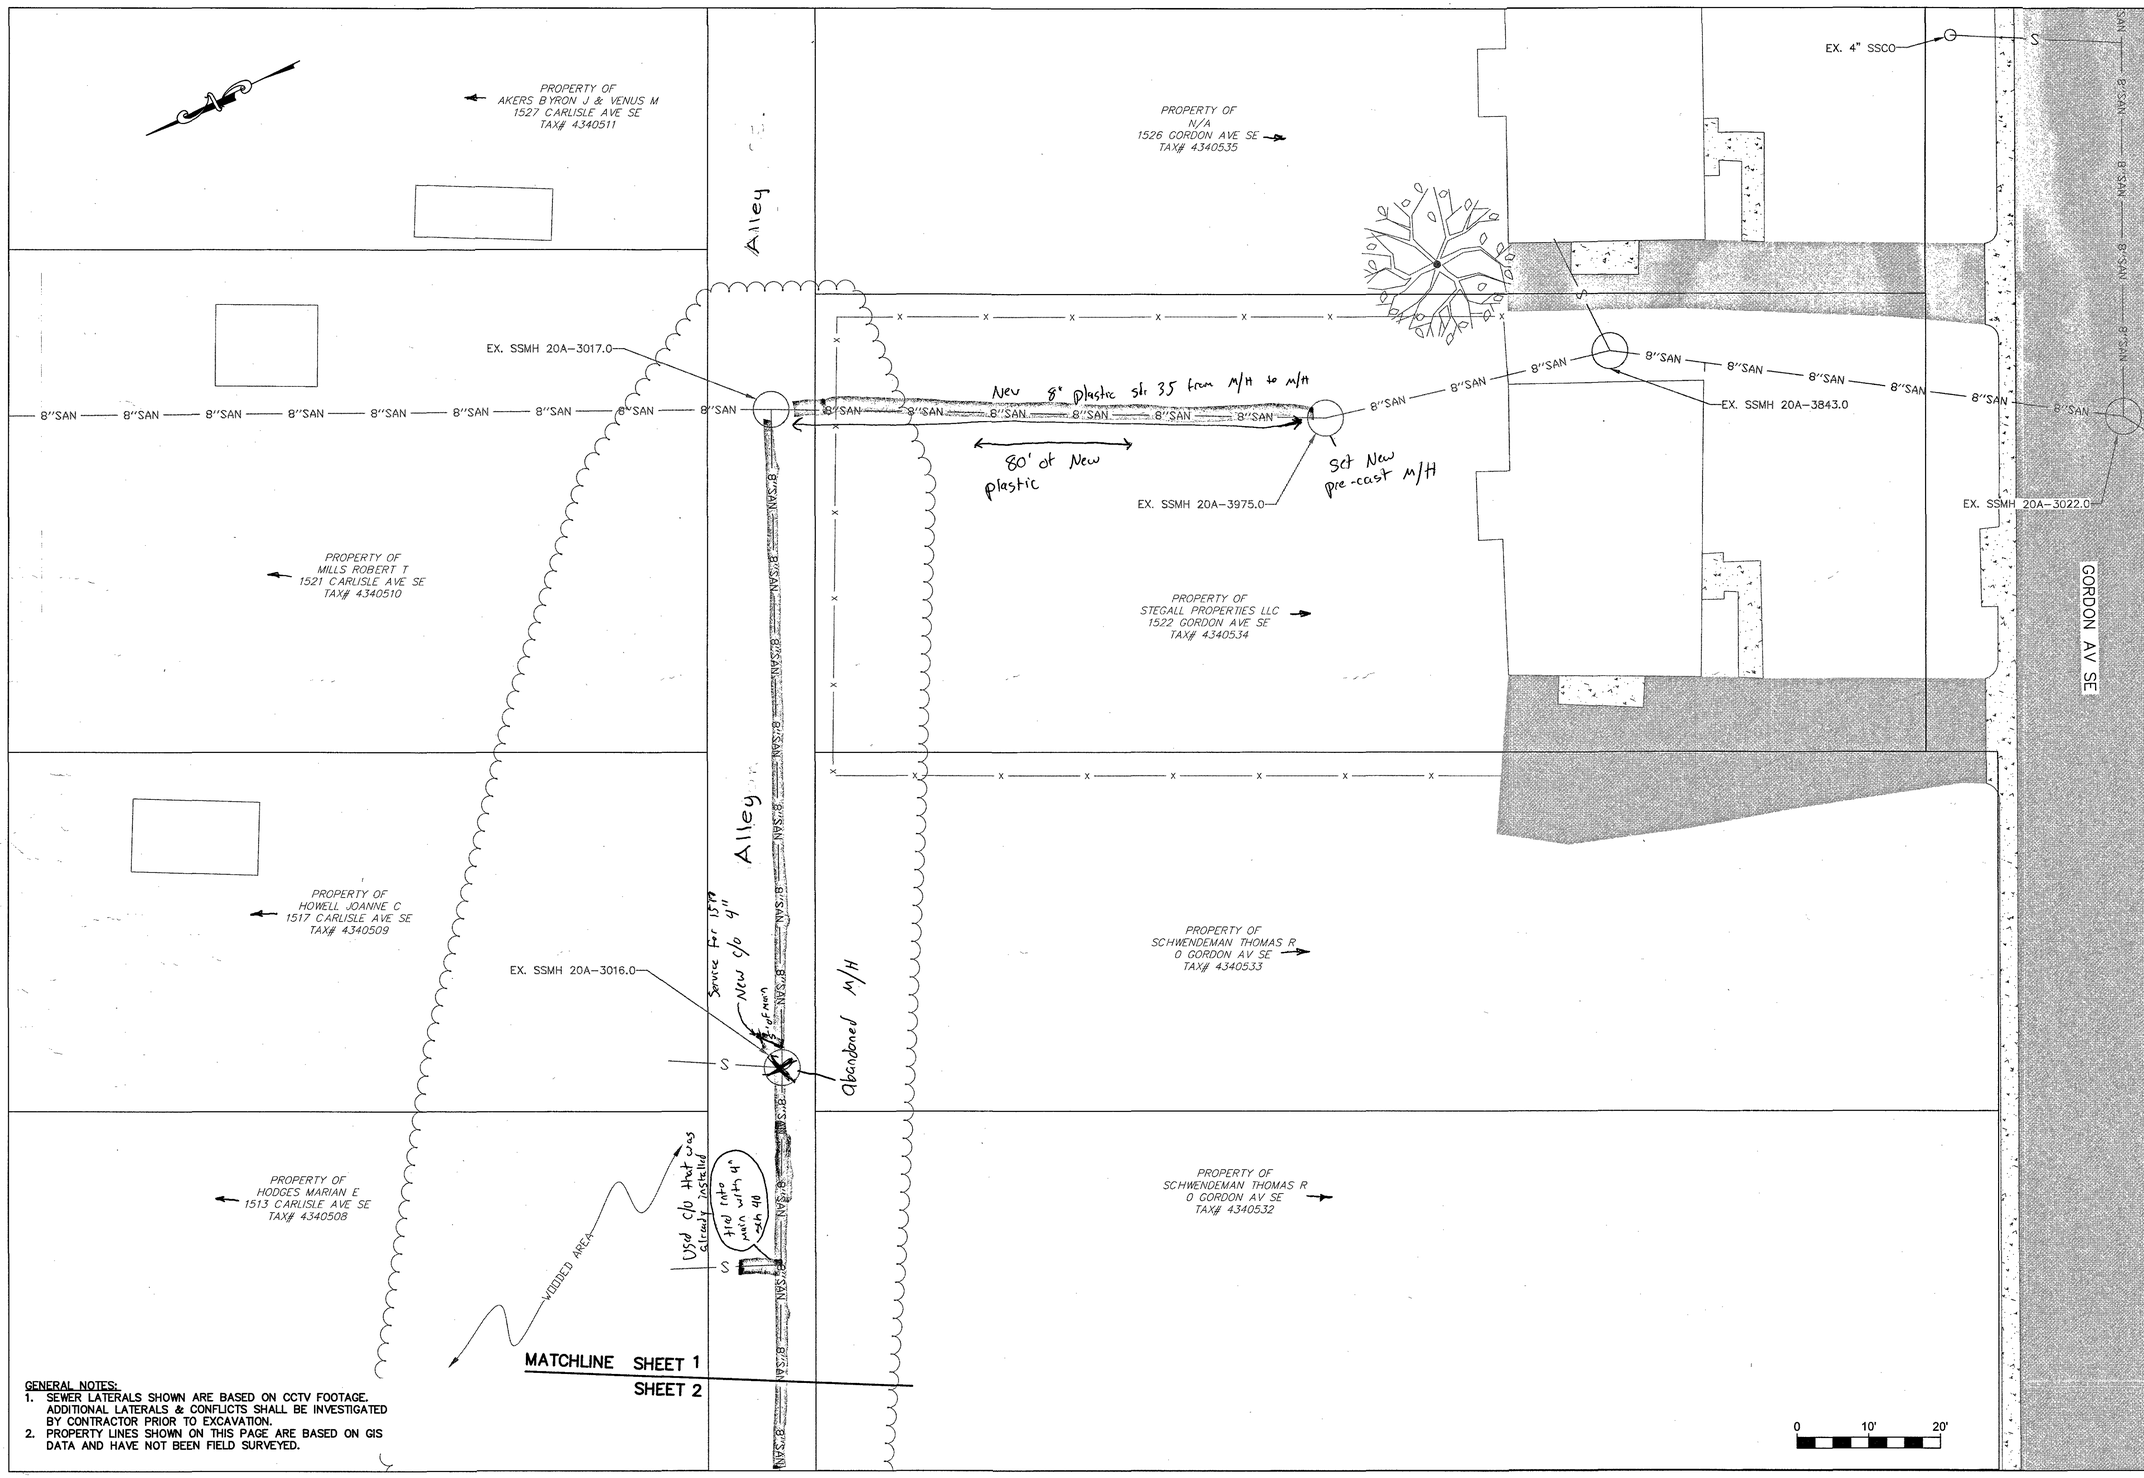


GENERAL NOTES:
1. SEWER LATERALS SHOWN ARE BASED ON CCTV FOOTAGE. ADDITIONAL LATERALS & CONFLICTS SHALL BE INVESTIGATED BY CONTRACTOR PRIOR TO EXCAVATION.
2. PROPERTY LINES SHOWN ON THIS PAGE ARE BASED ON GIS DATA AND HAVE NOT BEEN FIELD SURVEYED.

WESTERN VIRGINIA WATER AUTHORITY
ENGINEERING SERVICES
601 S JEFFERSON ST, SUITE 300
ROANOKE, VA 24011
540-853-5700

GORDON AVE SEWER PIPE BURSTING

BASEMAP

| Rev | Description | Date | By |
|---|---|---|---|
| | | | |

Designed:
Drawn: AJC
Checked: DRJ
Approved:
Date: MAR 2019
Project: PVT MNTC

1
Sheet 1 of 2

3/22/19
Joseph Ferrari
Field Operations
Back To
Sites Engineering
326-19