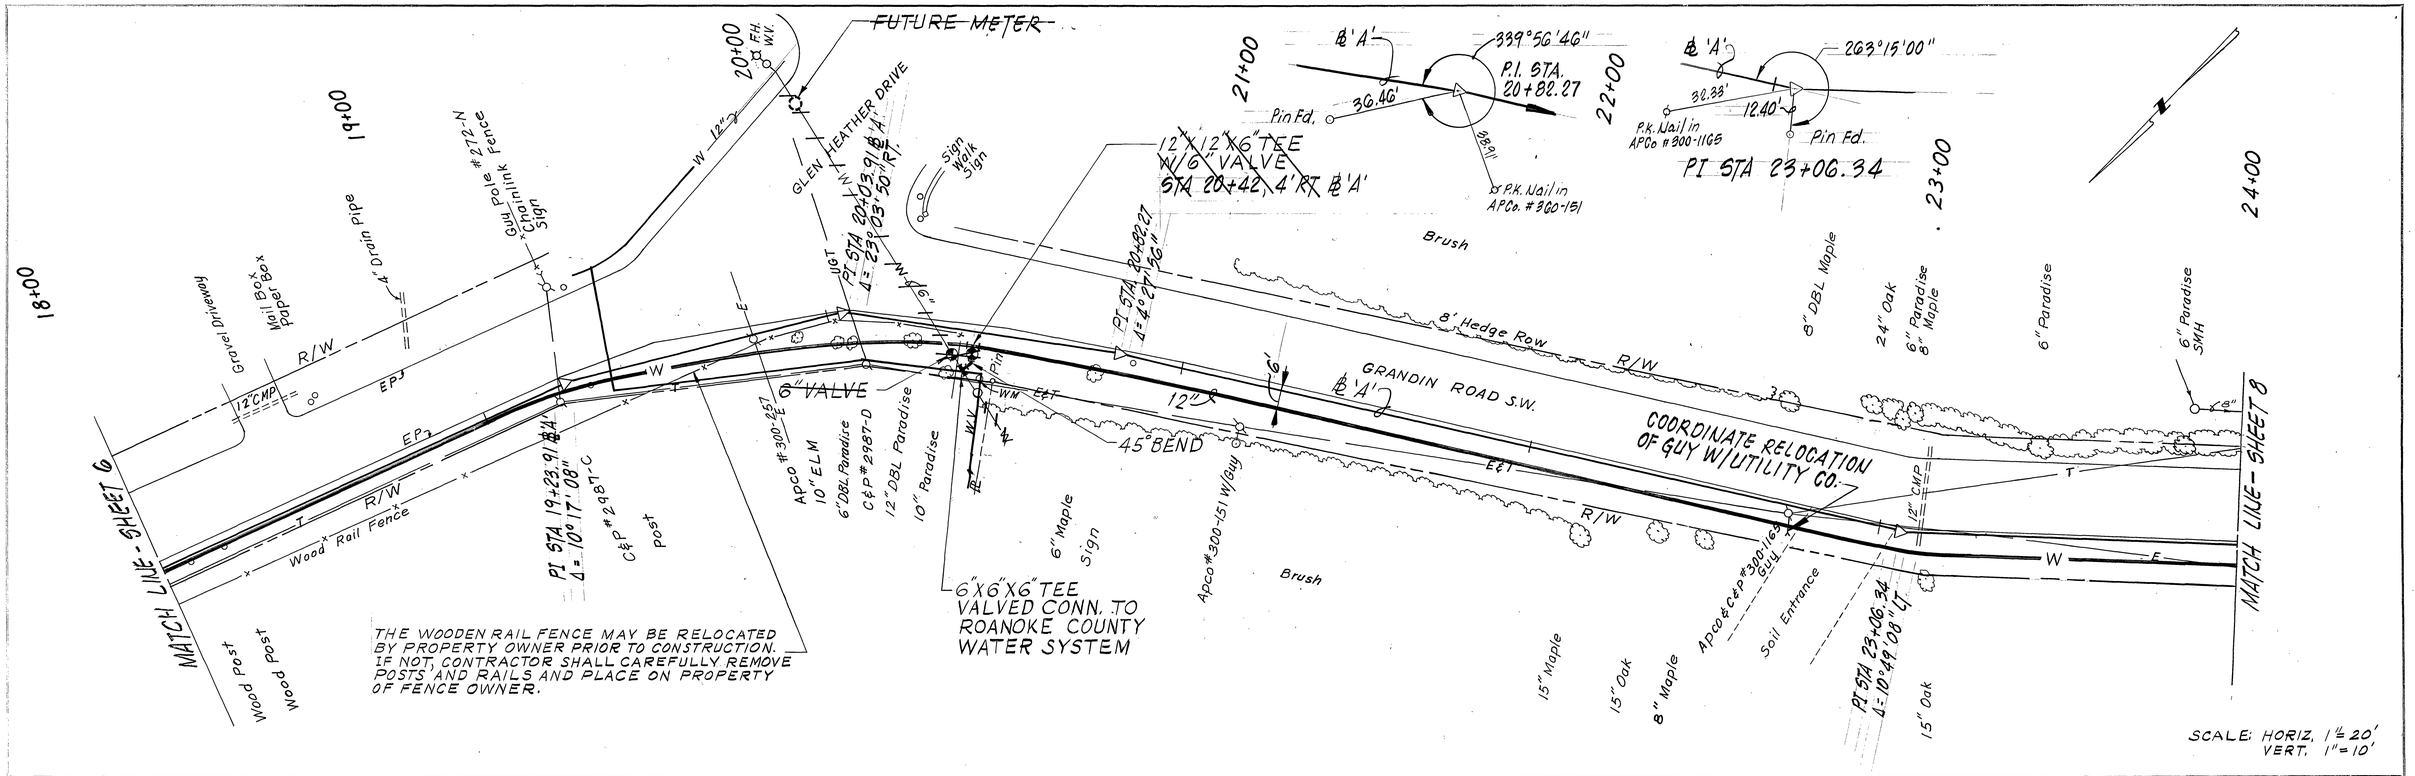

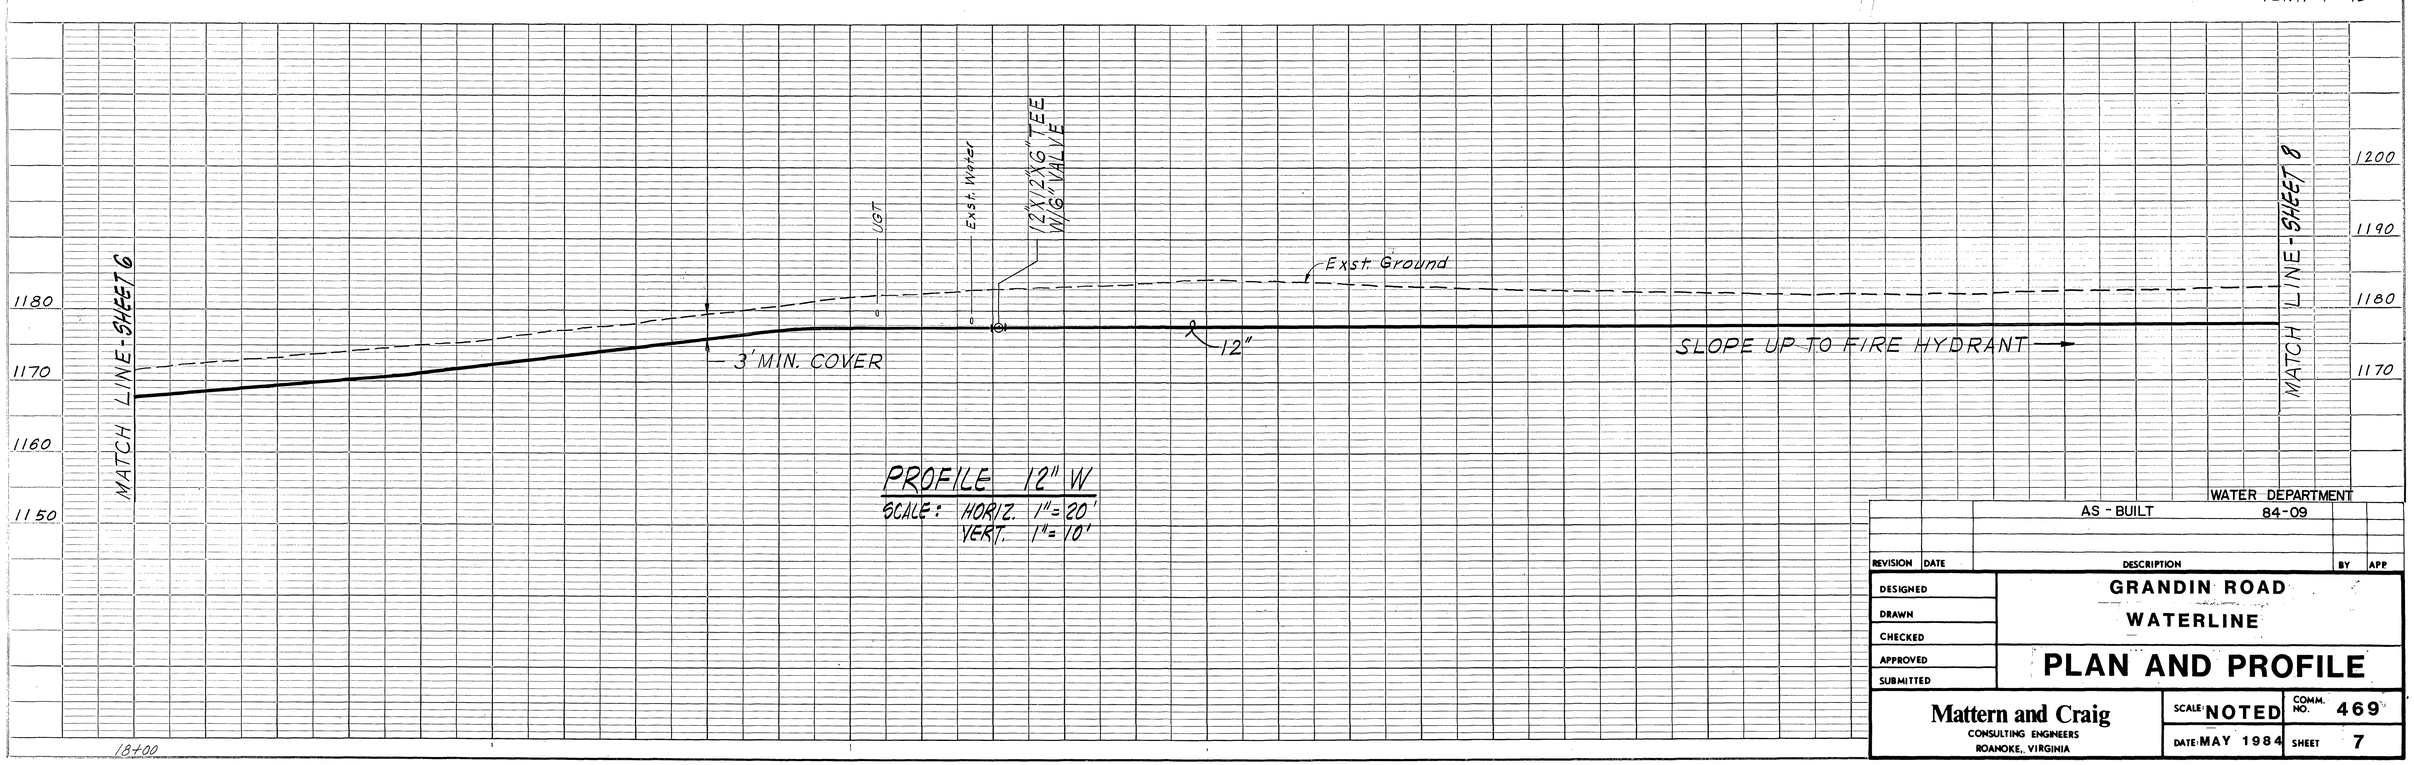

WATER DEPARTMENT

REVISION	DATE	DESCRIPTION	BY	APP
		AS - BUILT 84-09		

DESIGNED
DRAWN
CHECKED
APPROVED
SUBMITTED

GRANDIN ROAD WATERLINE

PLAN AND PROFILE

Mattern and Craig
CONSULTING ENGINEERS
ROANOKE, VIRGINIA

SCALE: NOTED
COMM. NO. 469
DATE: MAY 1984
SHEET 7