SANITARY SEWER PLAN

SCALE: 1"=50'

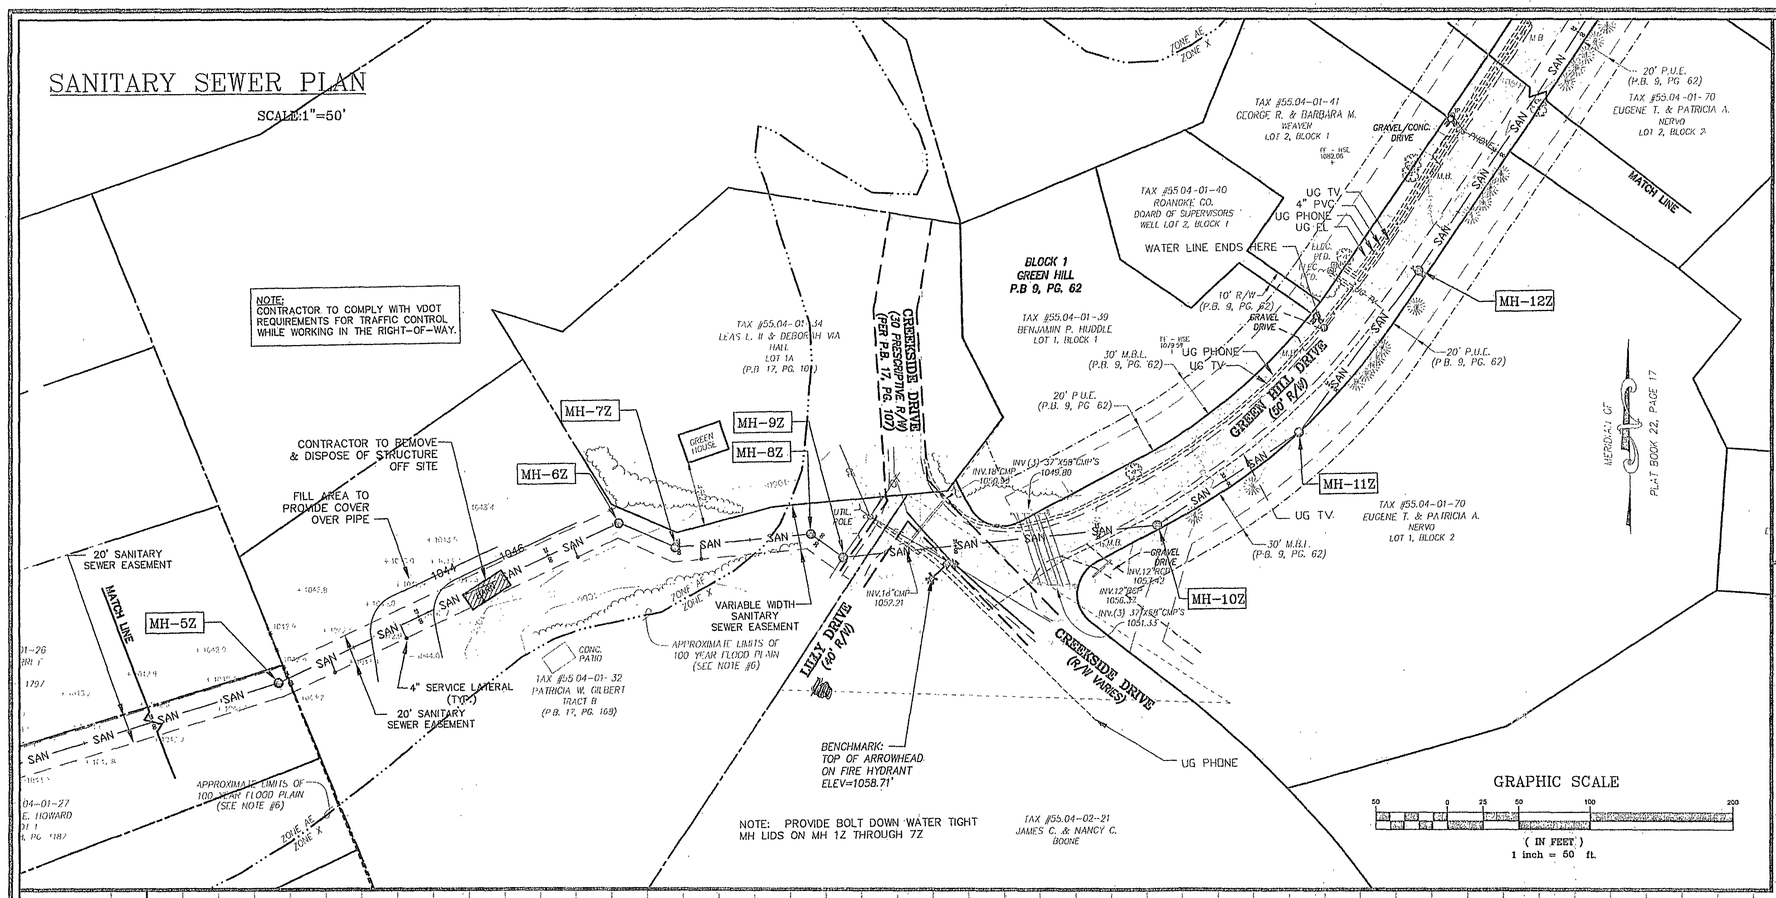

SANITARY SEWER PROFILE

SCALE: 1"=50' HORIZ.
1"=10' VERT.

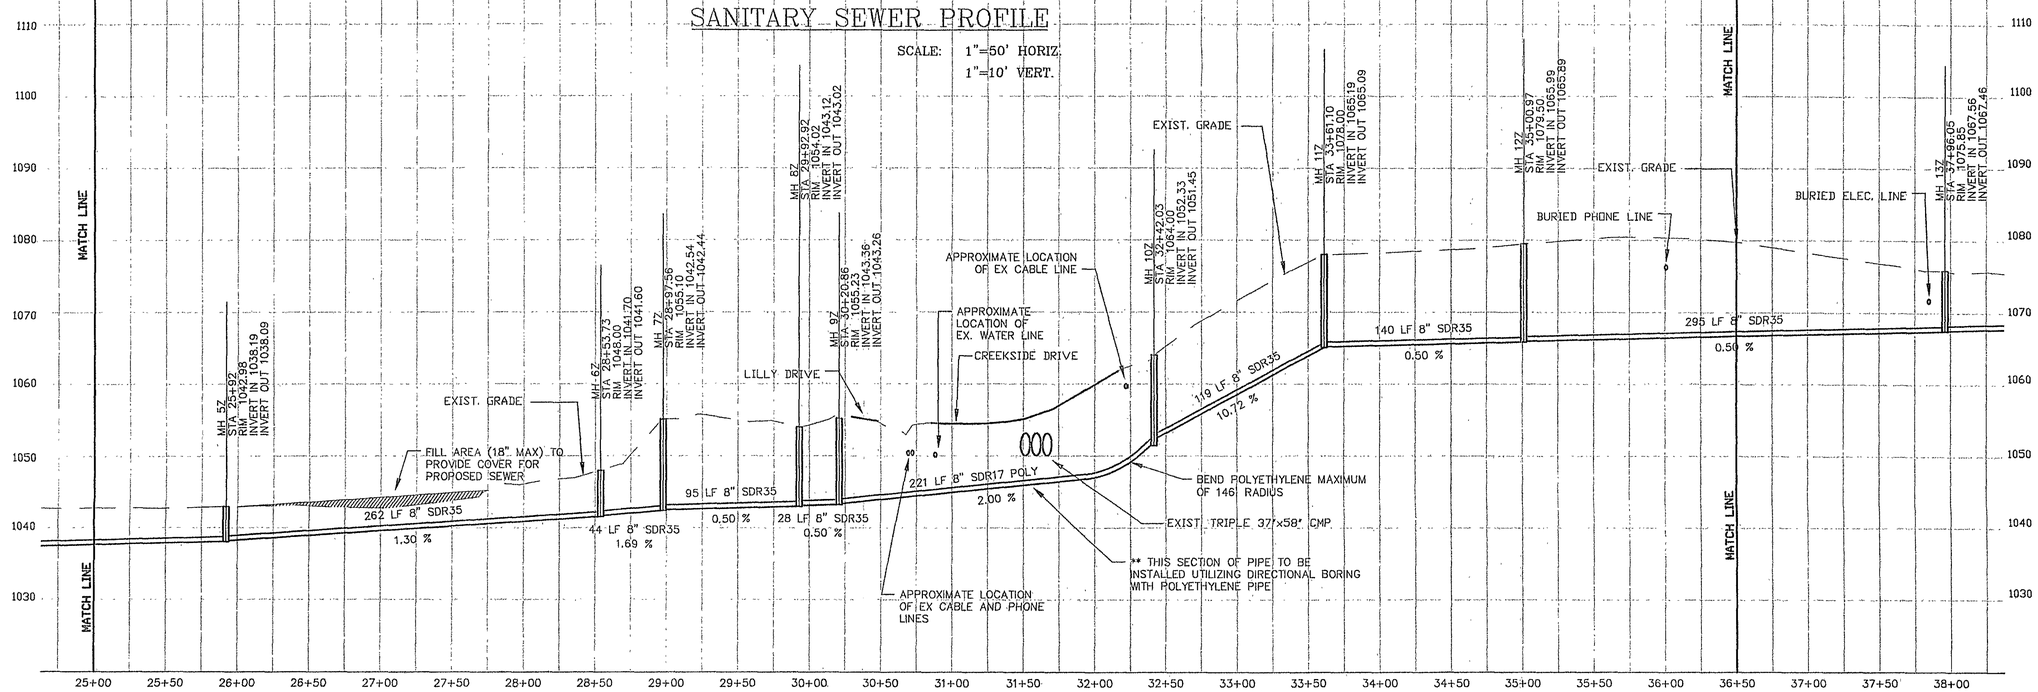

WVWA PROJECT ID# 6GXFL9

DESIGN GROUP, PC
201 E. Main Street
Suite 100
Salem, Virginia 24153
Phone: 540.387.9100
Fax: 540.387.9101
www.bgbt-design.com

These documents are the property of Barnes Gregan Bower & Taylor DESIGN GROUP(BGBT) and may not be reproduced or used without the express permission of BGBT. Any reuse of these documents without authorization of BGBT will be at the sole risk of the individual or entity utilizing said documents.

COMMONWEALTH OF VIRGINIA
GREGORY S. TAYLOR
No. 038009
3/8/05
PROFESSIONAL ENGINEER

GREEN HILL SEWER EXTENSION

CATAWBA MAGESTERIAL DISTRICT
ROANOKE COUNTY, VIRGINIA

REVISIONS:
WVWA Comments January 21, 2005
WVWA & VDOT Comments March 8, 2005

DESIGNED BY:	JCG
DRAWN BY:	JCG
CHECKED BY:	GST
SCALE:	As Noted
DATE:	October 13, 2004

SHEET TITLE:

Plan & Profile Sheet 2

C04
04 OF 06
PROJECT NUMBER
S03046-03