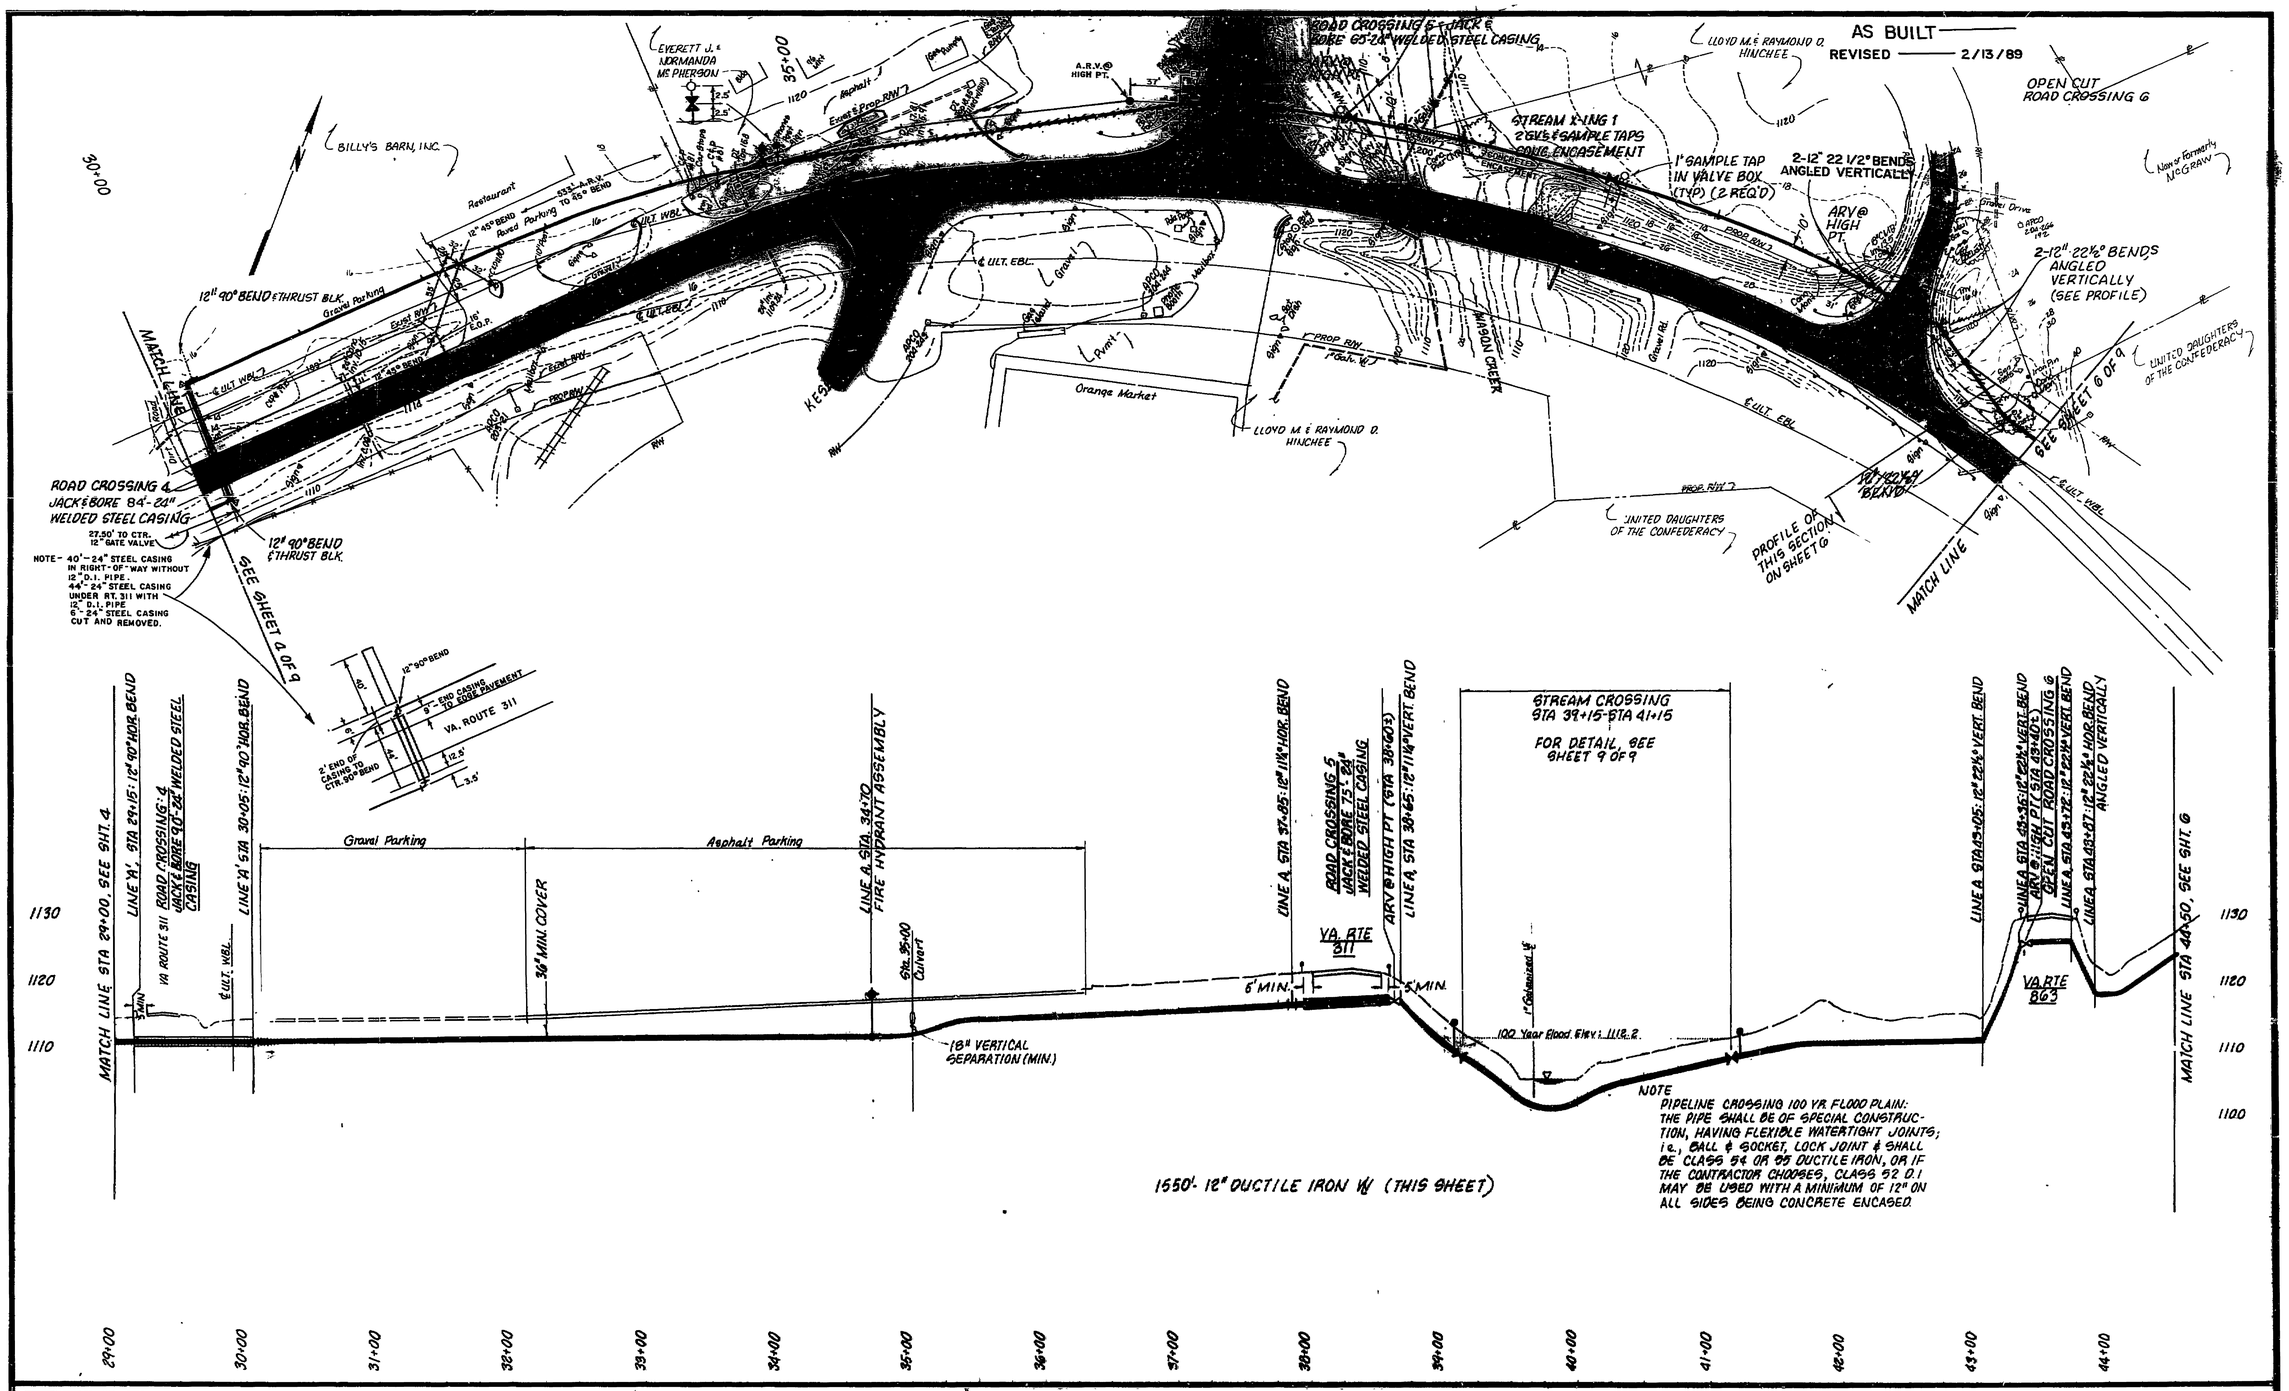

CLEAN WATER ENGINEERS, INC.

P.O. BOX 218
FINCASTLE, VIRGINIA 24090

P.O. BOX 3225
STAUNTON VIRGINIA, 24401

ROANOKE COUNTY WATERLINE EXTENSION
VIRGINIA ROUTE 311 / HANGING ROCK VICINITY
ROANOKE COUNTY, VIRGINIA

David J. Rigby

REVISIONS		
NO.	DATE	BY

DESIGNED: WGP	SHEET: 5 OF 8
DRAWN: LHJ	SCALE: 1" = 50'
CHECKED: RCJ/CCB	DATE: JAN 1988
APPROVED: DJR	PROJECT: 87079

88-02-W WT-0197