LEGEND

WATER LINE	EXISTING WATER LINE
OHE	OVERHEAD ELECTRIC
	SIGN
	GUARD RAIL
	FENCE
	UTILITY POLE
	EXISTING STORM PIPE
	PROPOSED STORM PIPE
	EXISTING DROP INLET
	PROPOSED DROP INLET
	EXISTING STORM DRAIN MANHOLE
	PROPOSED STORM DRAIN MANHOLE
	PROPOSED 8" SANITARY SEWER
	EXISTING SANITARY SEWER MANHOLE
	PROPOSED SANITARY SEWER MANHOLE
1120	EXISTING CONTOUR
1120	PROPOSED CONTOUR
	TREE LINE
1100.1	SPOT ELEVATION

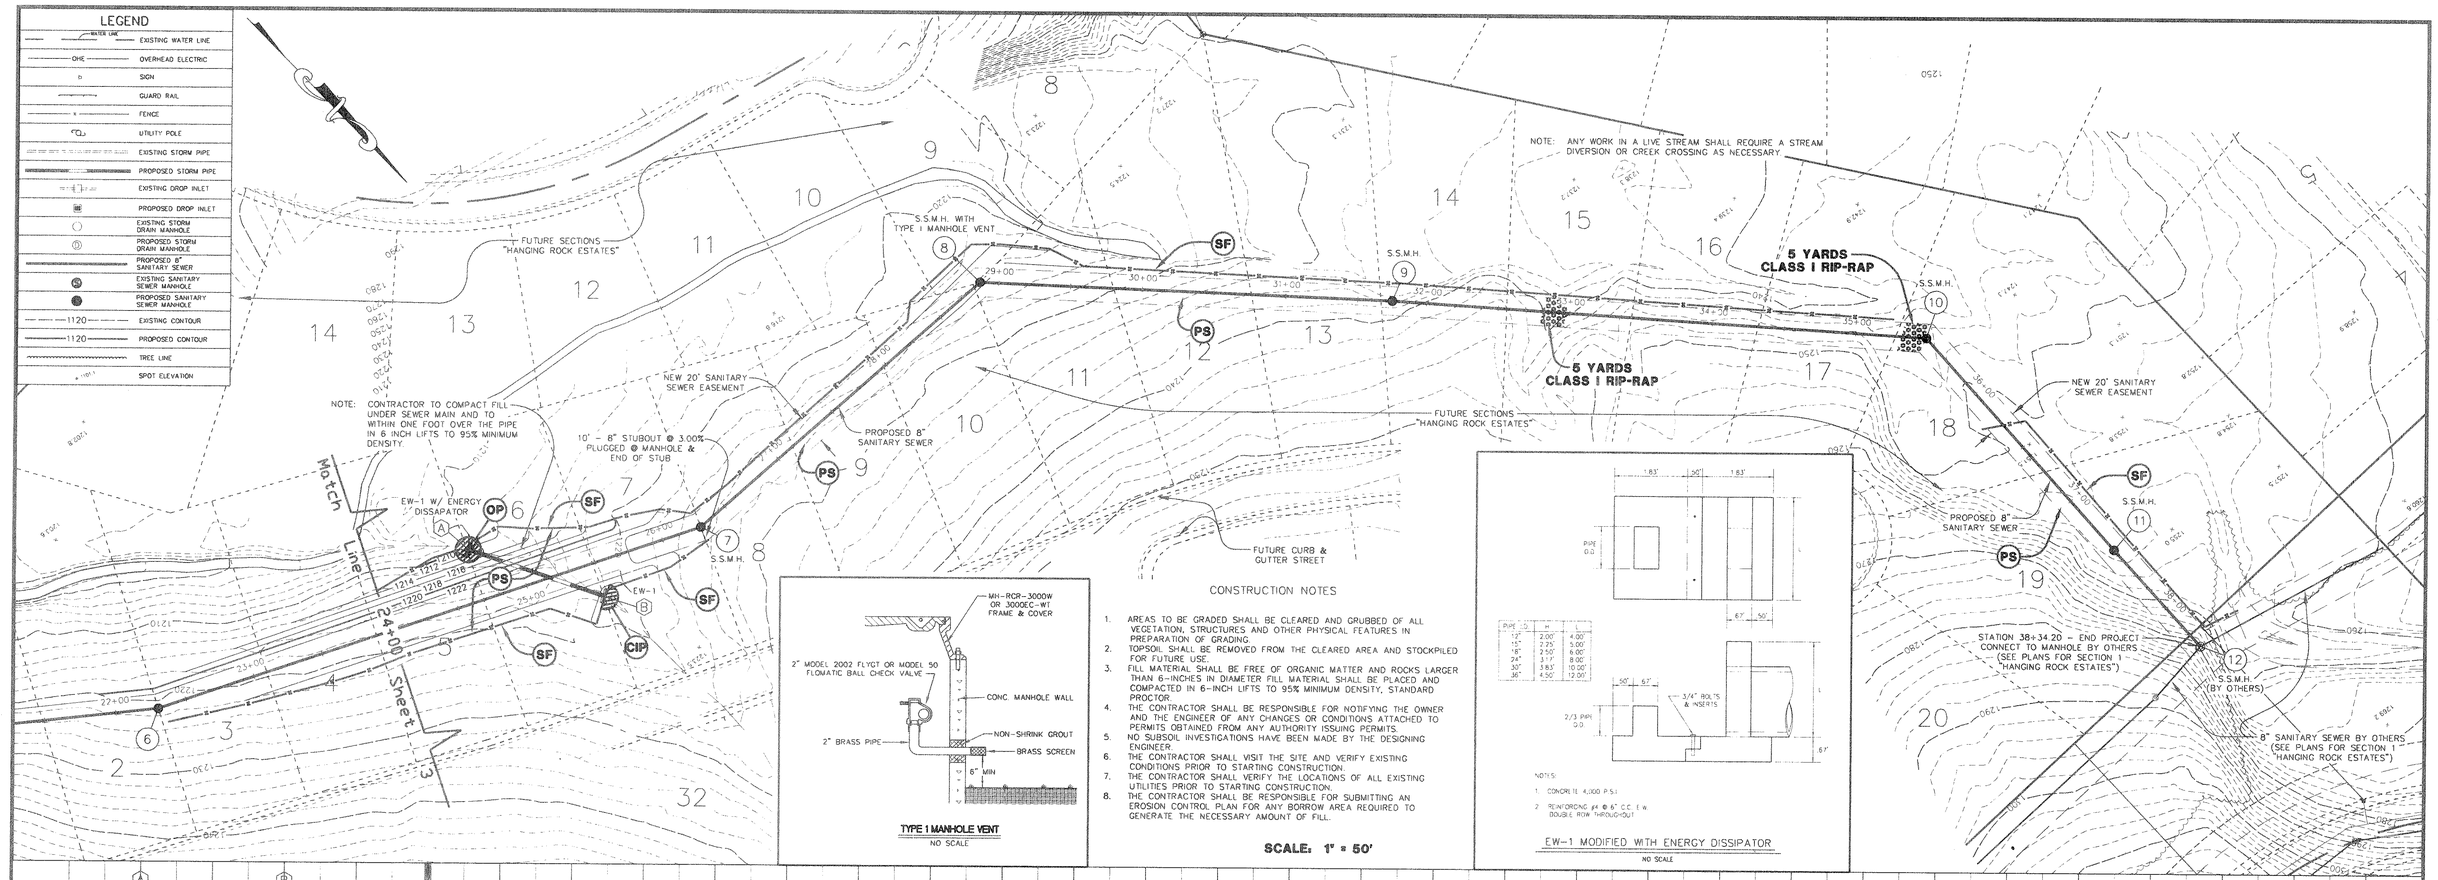

File: F:\94353\OFFSITE\PROD2 Plotted: Mon Aug 5 13:15:36 1996