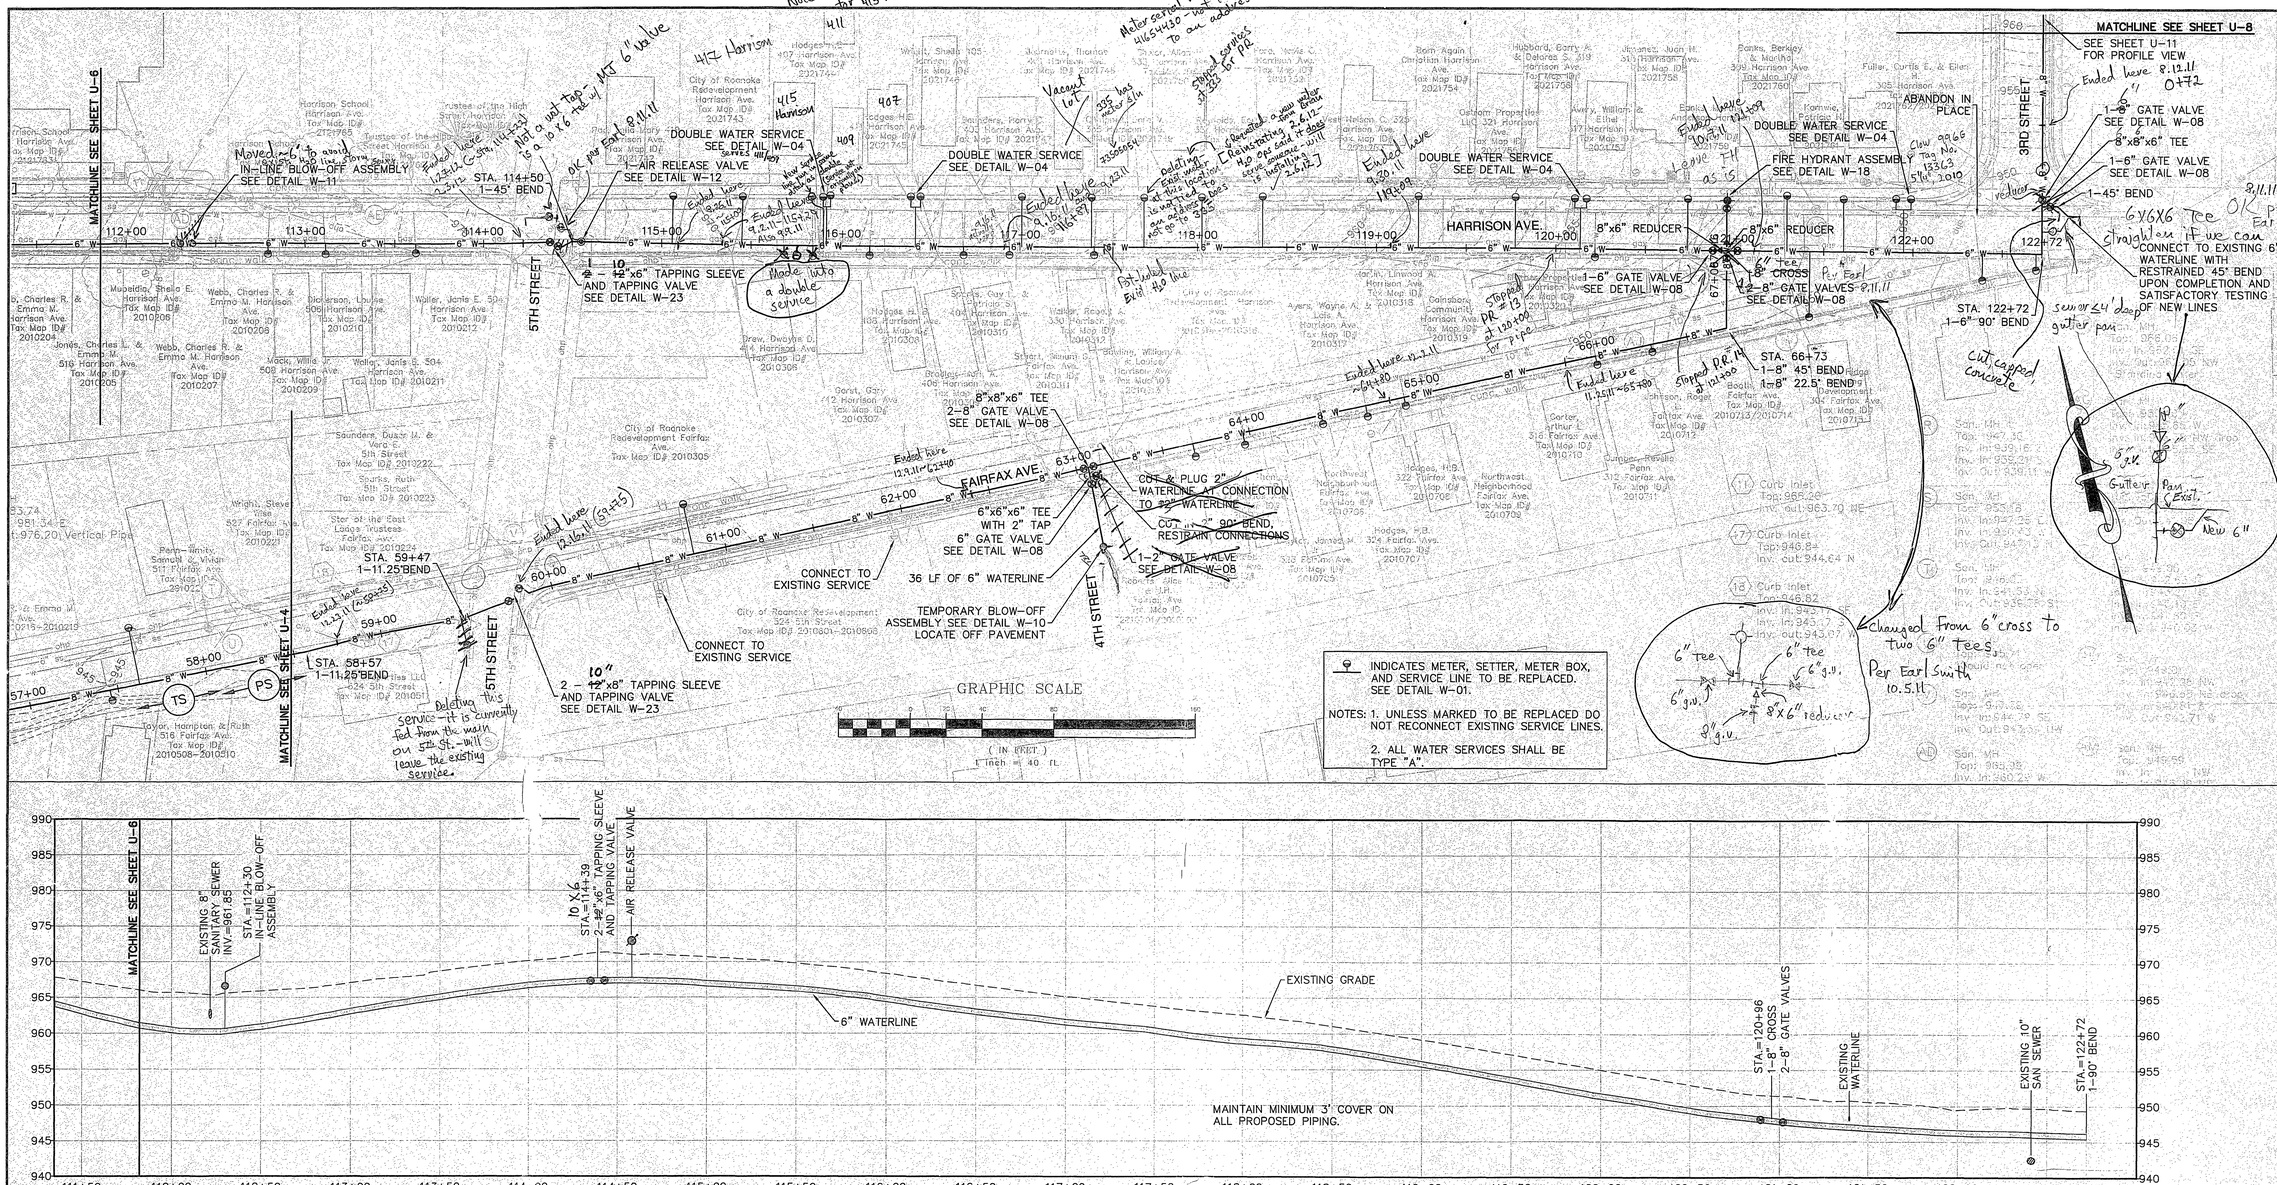

INDICATES METER, SETTER, METER BOX, AND SERVICE LINE TO BE REPLACED. SEE DETAIL W-01.

NOTES: 1. UNLESS MARKED TO BE REPLACED DO NOT RECONNECT EXISTING SERVICE LINES.

2. ALL WATER SERVICES SHALL BE TYPE "A".

HARRISON AVENUE PROFILE - STA.111+35 TO 122+72

SCALE: H: 1"=40', V: 1"=10'

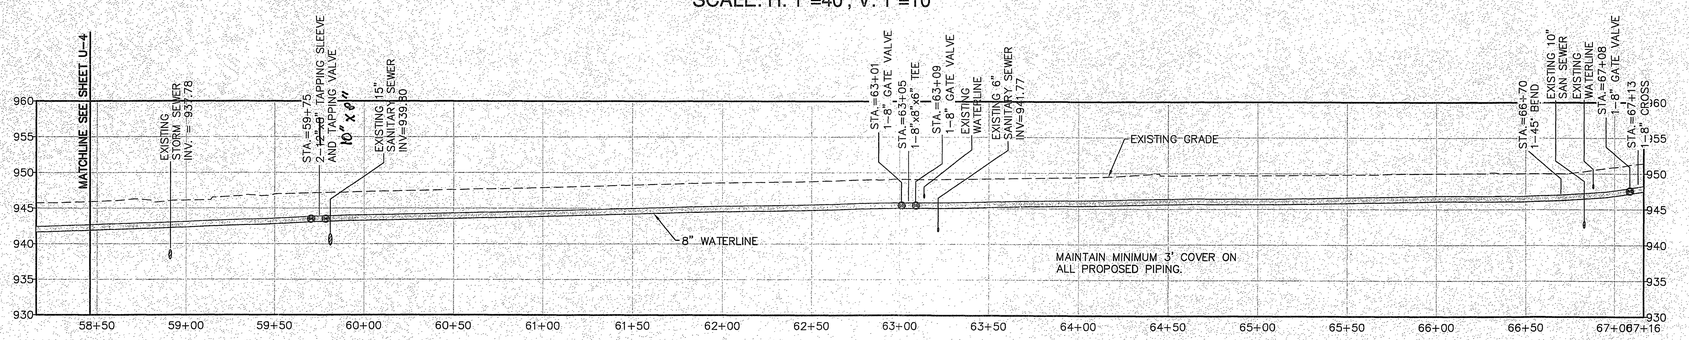

FAIRFAX AVENUE PROFILE - STA. 58+00 TO STA. 67+16

SCALE: H: 1"=40', V: 1"=10'

COMMONWEALTH OF VIRGINIA
RANDALL M. HANCOCK
Lic. No. 14541
11/13/09
PROFESSIONAL ENGINEER

Draper Aden Associates
Engineering • Surveying • Environmental Services
Blacksburg, VA 2206 South Main Street Blacksburg, VA 24060 540-552-0444 Fax: 540-552-0291 www.daa.com
Richmond, VA Charlottesville, VA Hampton Roads, VA

FAIRFAX & HARRISON AVE. PLAN AND PROFILE
HARRISON AREA PHASE 3 WATERLINE REPLACEMENTS
CITY OF ROANOKE, VIRGINIA

REVISIONS

1 OCTOBER 15, 2009

2 OCTOBER 29, 2009 PER WVWA AND CITY OF ROANOKE COMMENTS

3 NOVEMBER 12, 2009 PER WVWA COMMENTS

APPROVED DEC 14 2009

DESIGNED BY:	RMH
DRAWN BY:	SAK
CHECKED BY:	TOM
SCALE:	1" = 40'
DATE:	SEPTEMBER 30, 2009
PROJECT NUMBER:	B09134B-01

U-5