


## 8 INCH WATERLINE – HAWTHORNE ROAD PROFILE

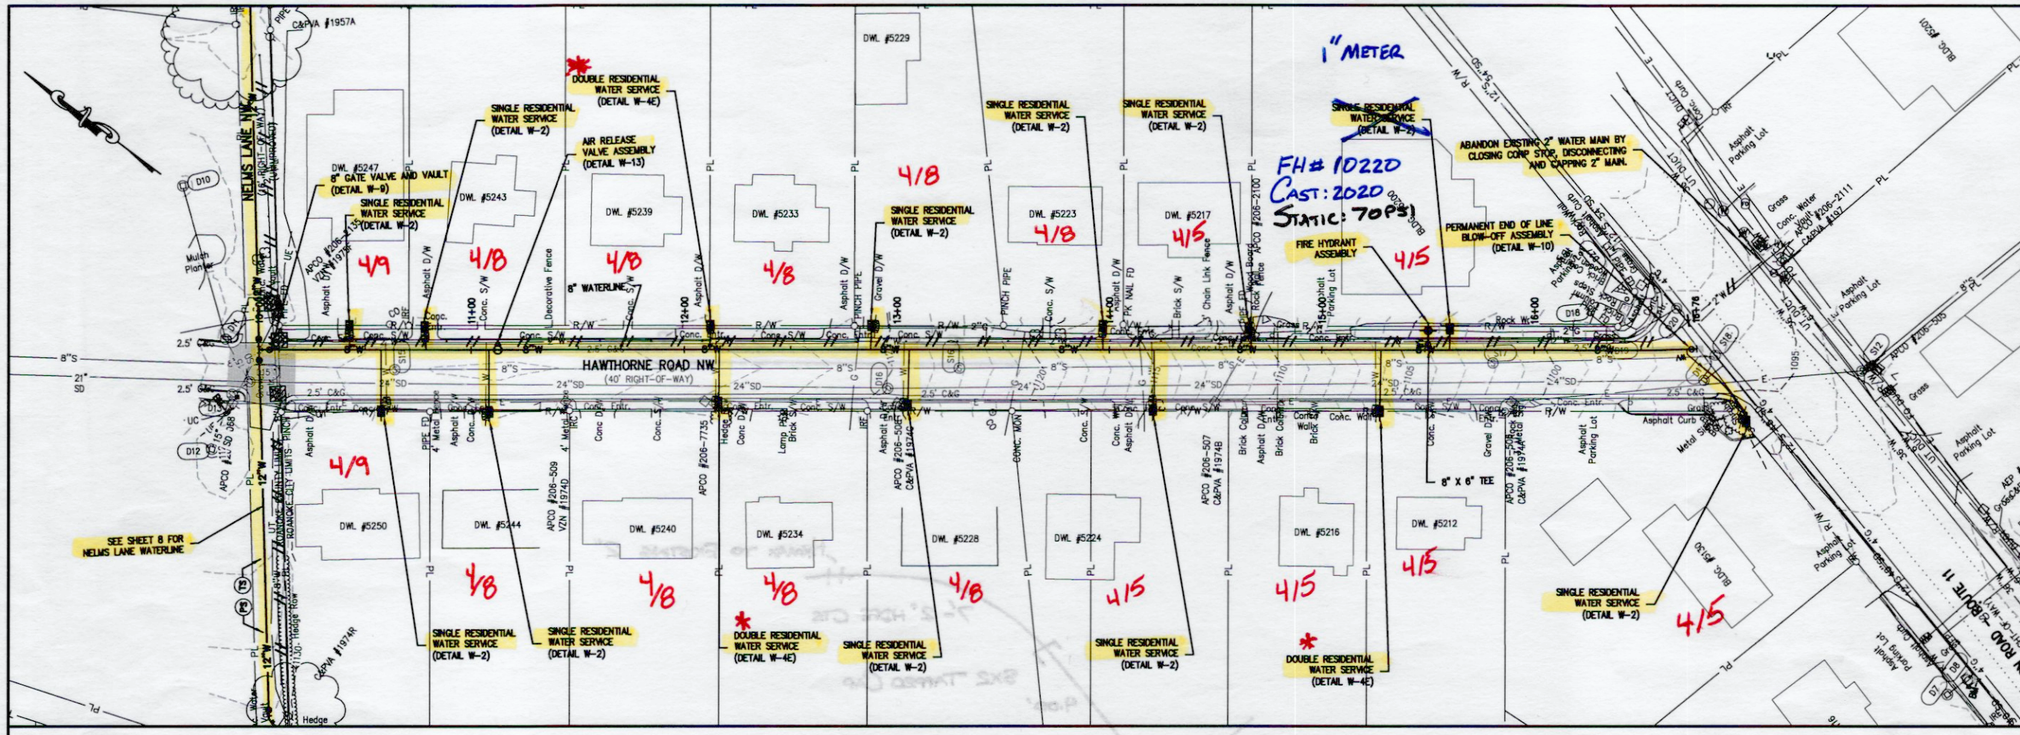


0 15' 30' 60'
SCALE: 1" = 30'

COMMONWEALTH OF VIRGINIA
BRADLEY C. CRAIG
Lic. No. 023879
11/25/2020
PROFESSIONAL ENGINEER

| Revisions | Date |
|---|---|
| | |

Issue Date: NOV. 25, 2020
Drawn By: DBL
Designed By: DBL
Checked By: BCC
Date: 11/25/2020

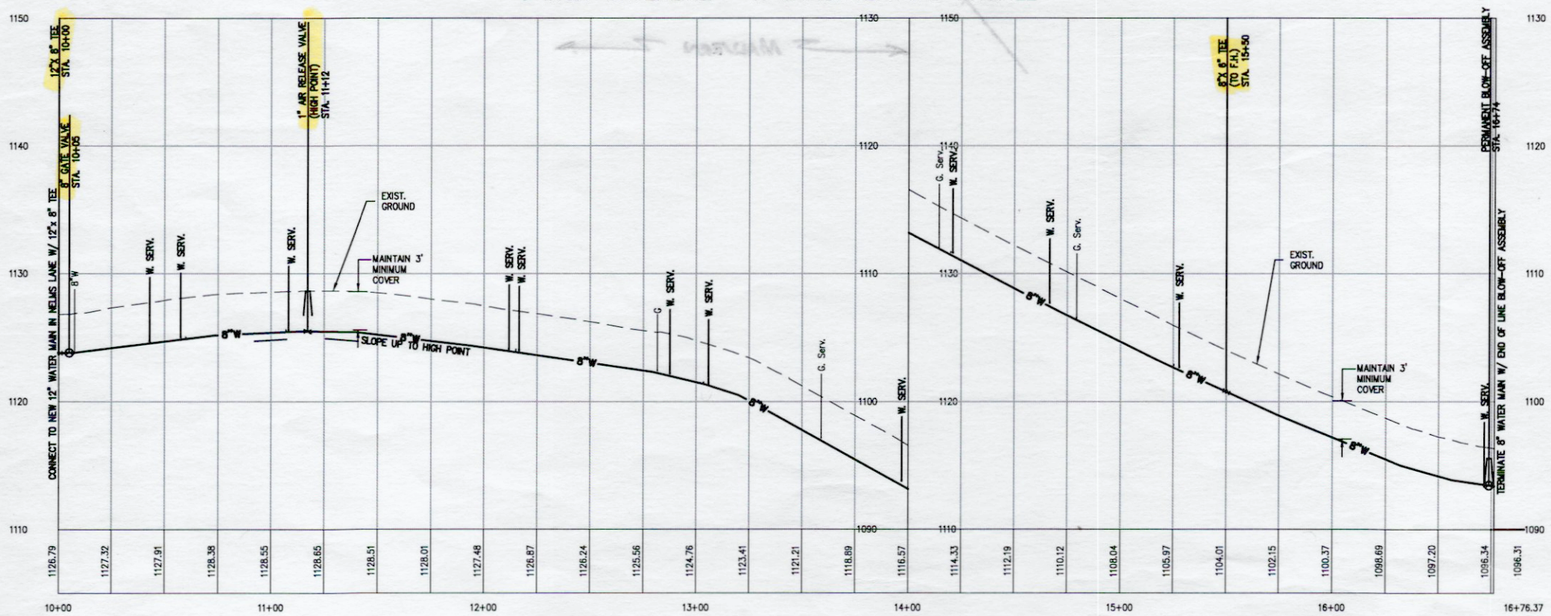
Mattern & Craig
ENGINEERS•SURVEYORS
701 FIRST STREET, S.W.
ROANOKE, VIRGINIA 24016
(540) 345-7691
FAX (540) 345-7691


HAWTHORNE ROAD AREA WATERLINE REPLACEMENT PROJECT

# PLAN AND PROFILE – HAWTHORNE ROAD

ROANOKE, VIRGINIA

Vertical Scale: 1"= 5'

Horizontal Scale: 1"= 30'

Commission Number: 3942

Sheet No.: 10

CITY