Project Name	Hershberger Rd. & Oakland Blvd. Sewer Realignment
Contractor	CM4 Jeff Nelms
Construction Start Date	3-2-18
Completion Date	4-11-18
Sewer Gravity Main(s)	
Manufacturer	
Diameter	8"
Pipe Class	SDR 26
Material	
Comments	

Sewer Gravity Lateral(s)	
Manufacturer	
Diameter	6"
Pipe Class	Sch 40
Material	
Sewer Manhole(s)	
Manufacturer	CSI
Material	Pre Cast Concrete
Ring & Cover Manuf.	
Cover Type	Water tight Frame & Cover
Comments	

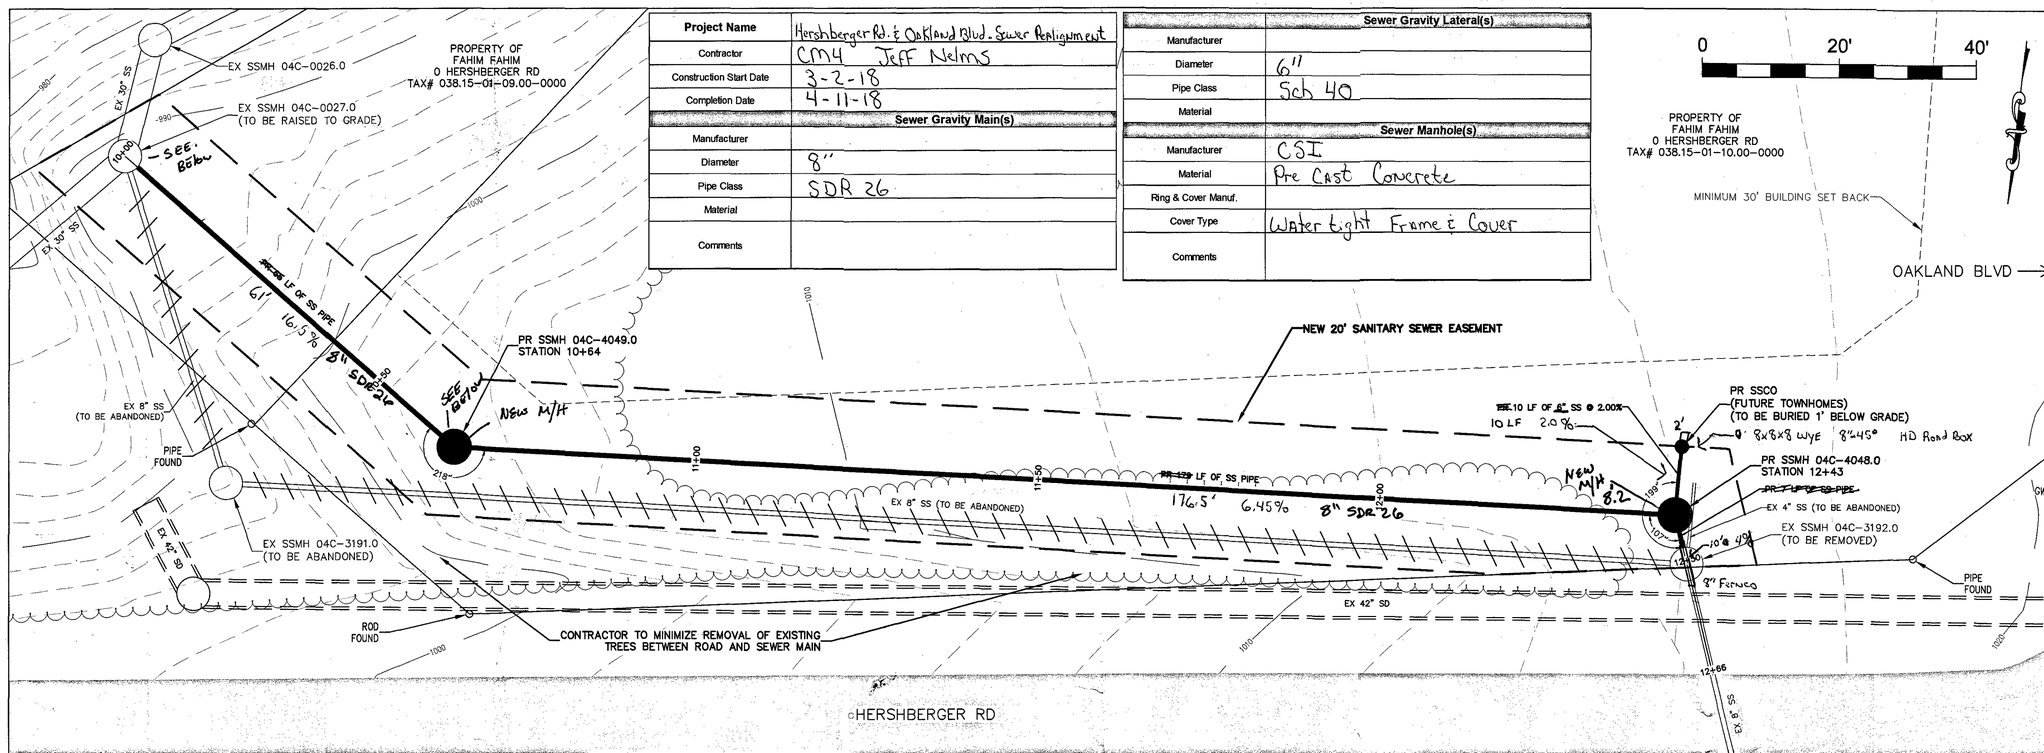

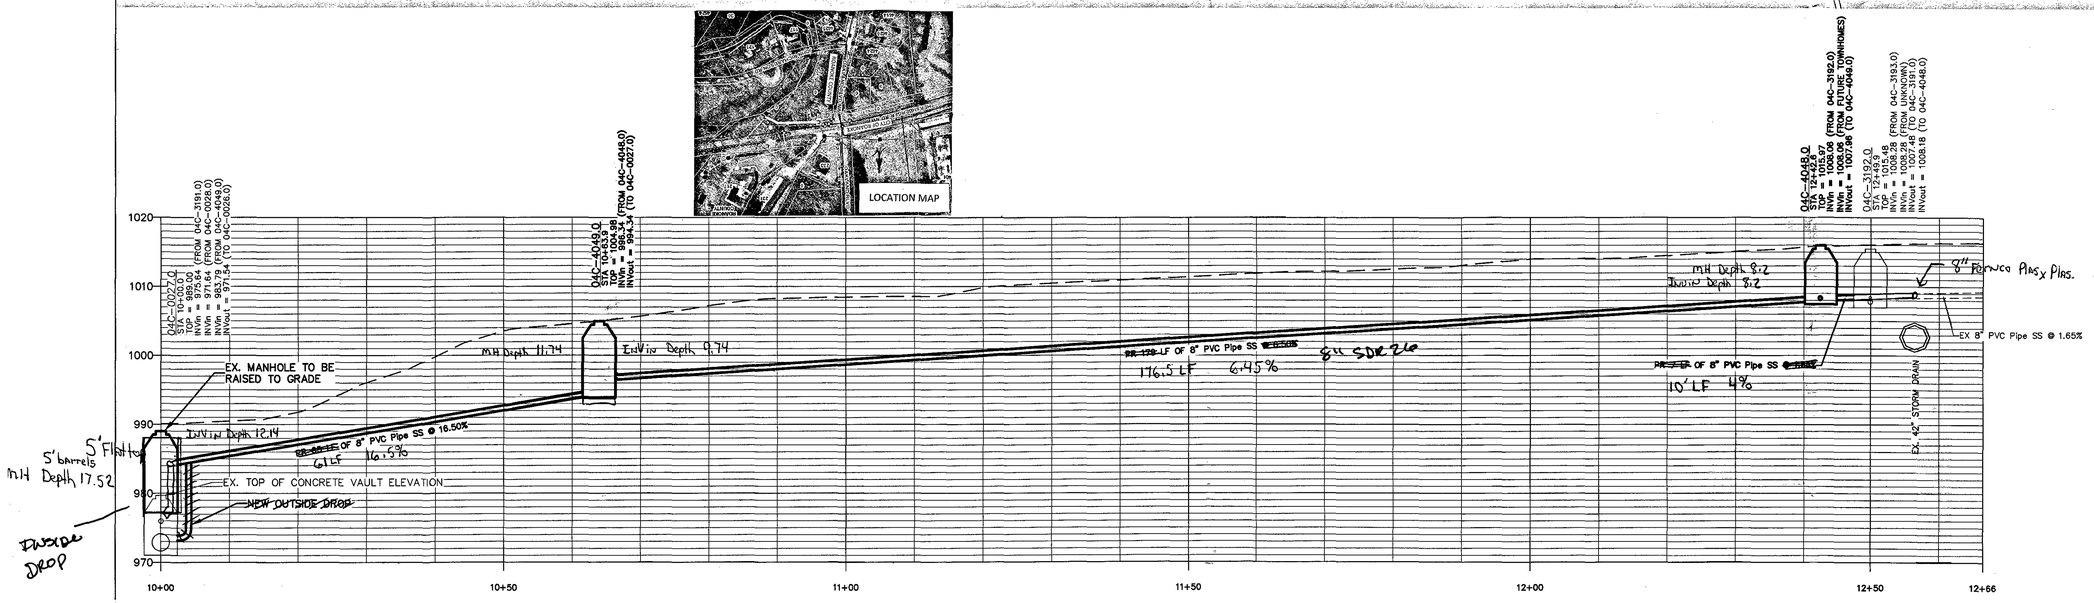

SEWERLINE "A"

SCALE
VERTICAL: 1" = 10'
HORIZONTAL: 1" = 10'

WESTERN VIRGINIA WATER AUTHORITY
ENGINEERING SERVICES
601 S JEFFERSON ST, SUITE 300
ROANOKE, VA 24011
540-853-5700

HERSHBERGER RD & OAKLAND BLVD SEWER REALIGNMENT

PLAN & PROFILE

Rev	Description	Date	By

Designed: DRJ
Drawn: DRJ
Checked: AAS
Approved: FOPS
Date: FEB 2018
Project: PVT. MTNC.

1
Sheet 1 of 1