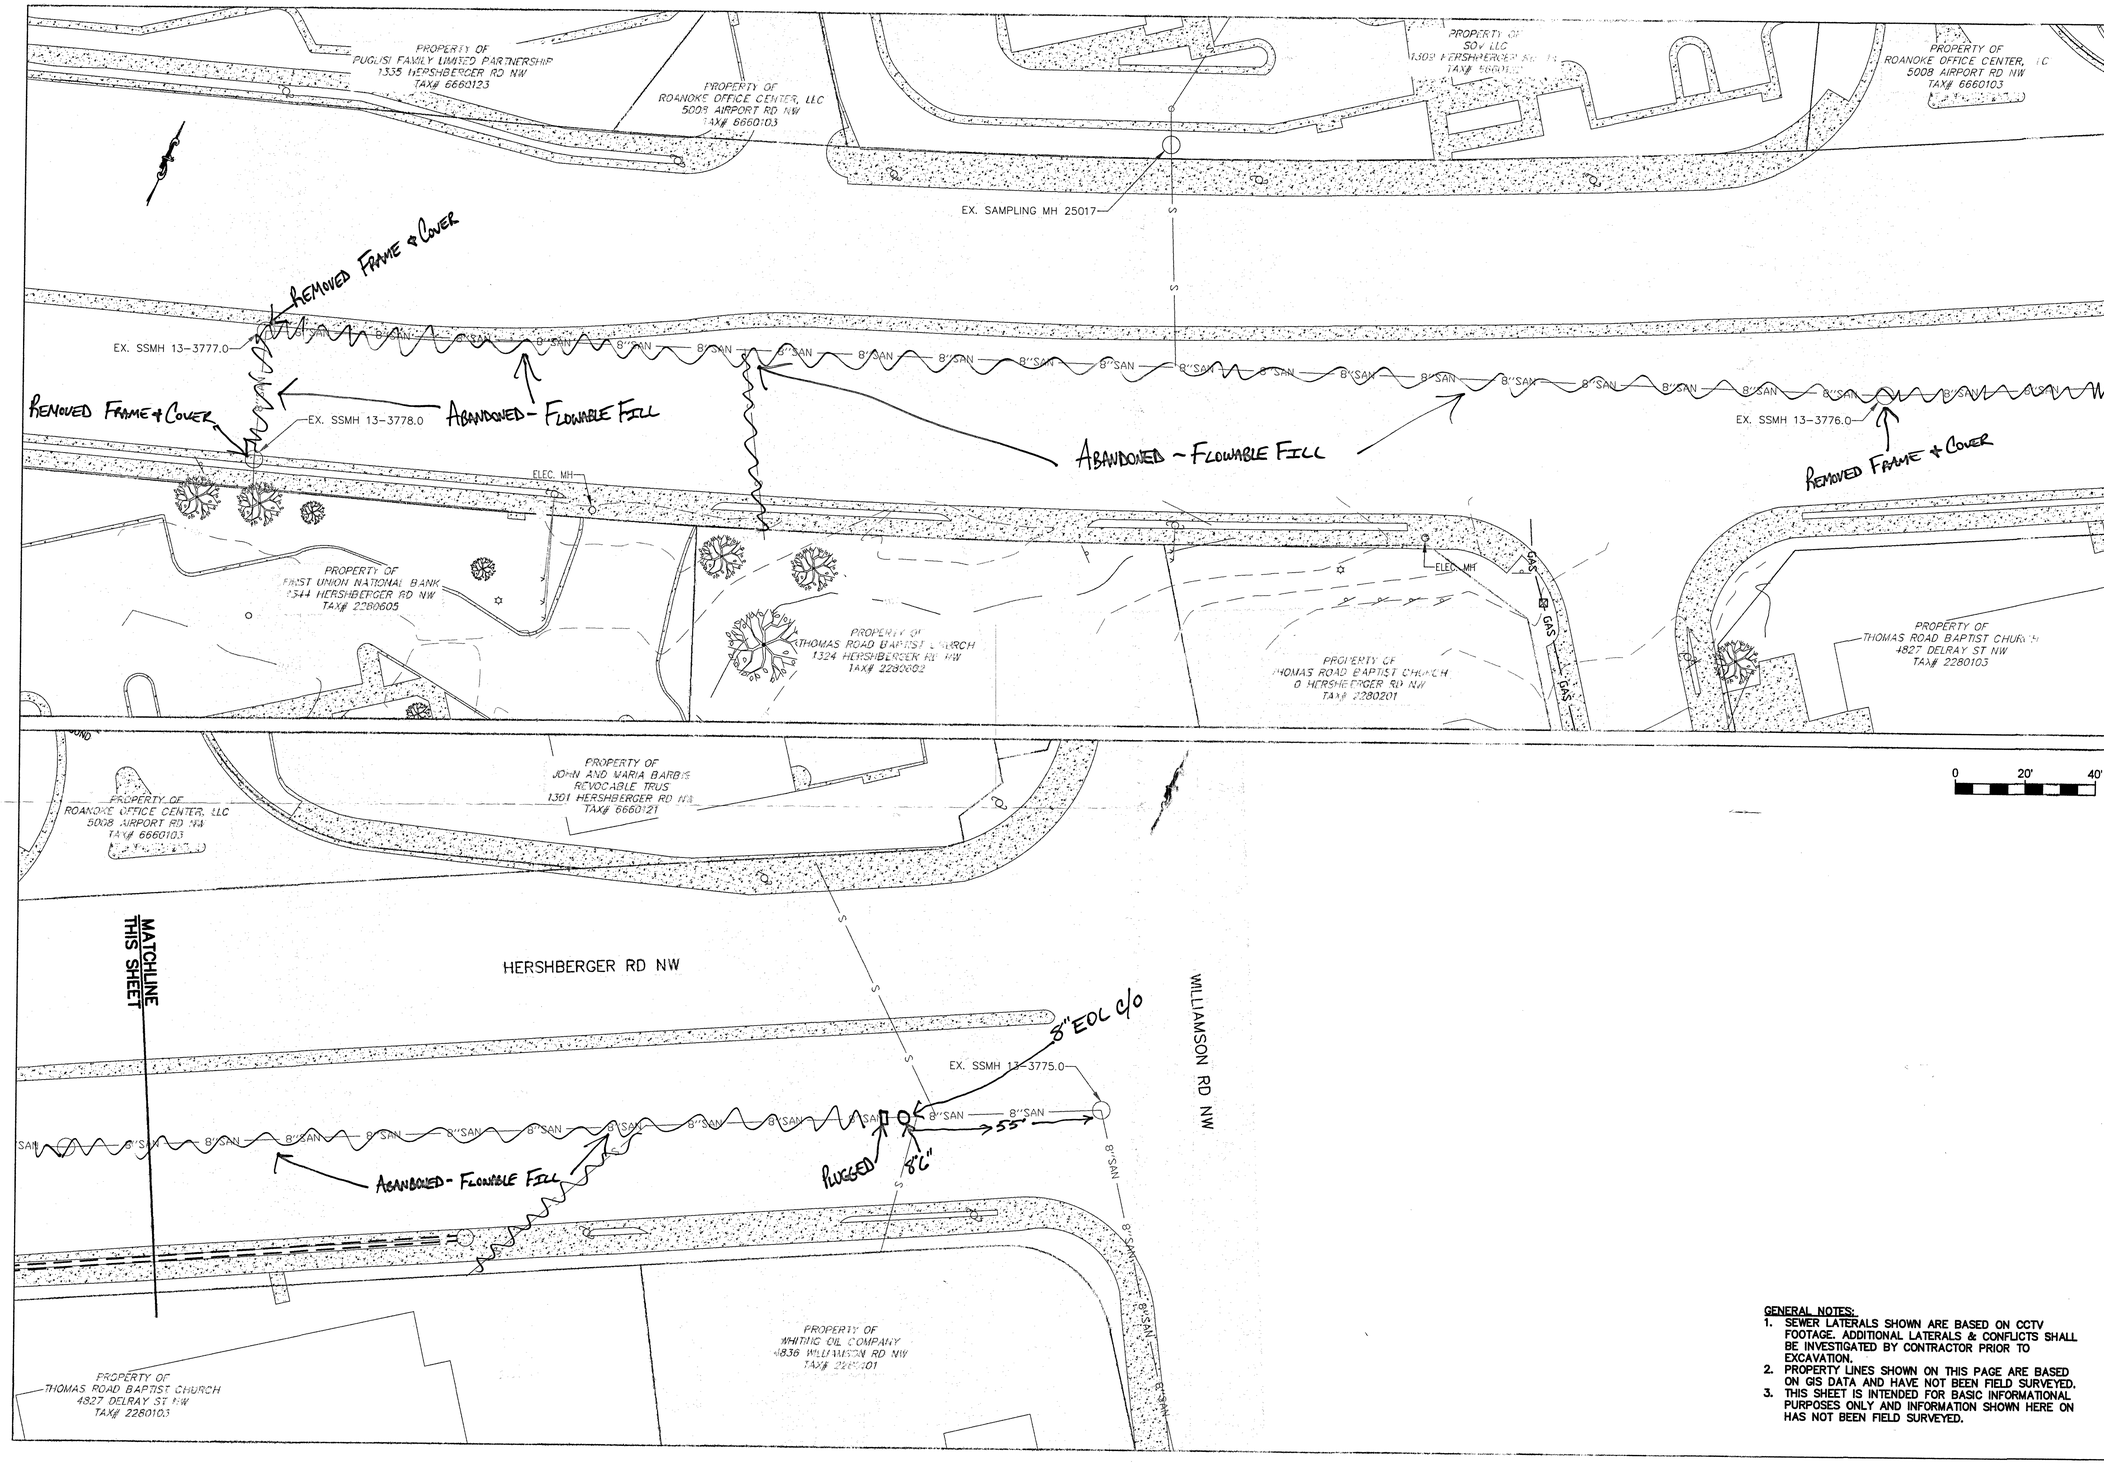

GENERAL NOTES:

1. SEWER LATERALS SHOWN ARE BASED ON CCTV FOOTAGE. ADDITIONAL LATERALS & CONFLICTS SHALL BE INVESTIGATED BY CONTRACTOR PRIOR TO EXCAVATION.
2. PROPERTY LINES SHOWN ON THIS PAGE ARE BASED ON GIS DATA AND HAVE NOT BEEN FIELD SURVEYED.
3. THIS SHEET IS INTENDED FOR BASIC INFORMATIONAL PURPOSES ONLY AND INFORMATION SHOWN HERE ON HAS NOT BEEN FIELD SURVEYED.

WESTERN VIRGINIA WATER AUTHORITY
ENGINEERING SERVICES
601 S JEFFERSON ST, SUITE 300
ROANOKE, VA 24011
540-853-5700

HERSHBERGER ROAD SEWER ABANDONMENT

SEWER BASEMAP

Rev	Description	Date	By

Designed:
Drawn: AJC
Checked: DRJ
Approved:
Date: SEPT 2020
Project: SCIP-498