


APPROVALS

Charles M Duffing — CITY OF ROANOKE ENGINEER — 1-15-87 DATE

Edward A. Tucker — AGENT TO THE PLANNING COMMISSION OF THE CITY OF ROANOKE — 1/15/87 DATE

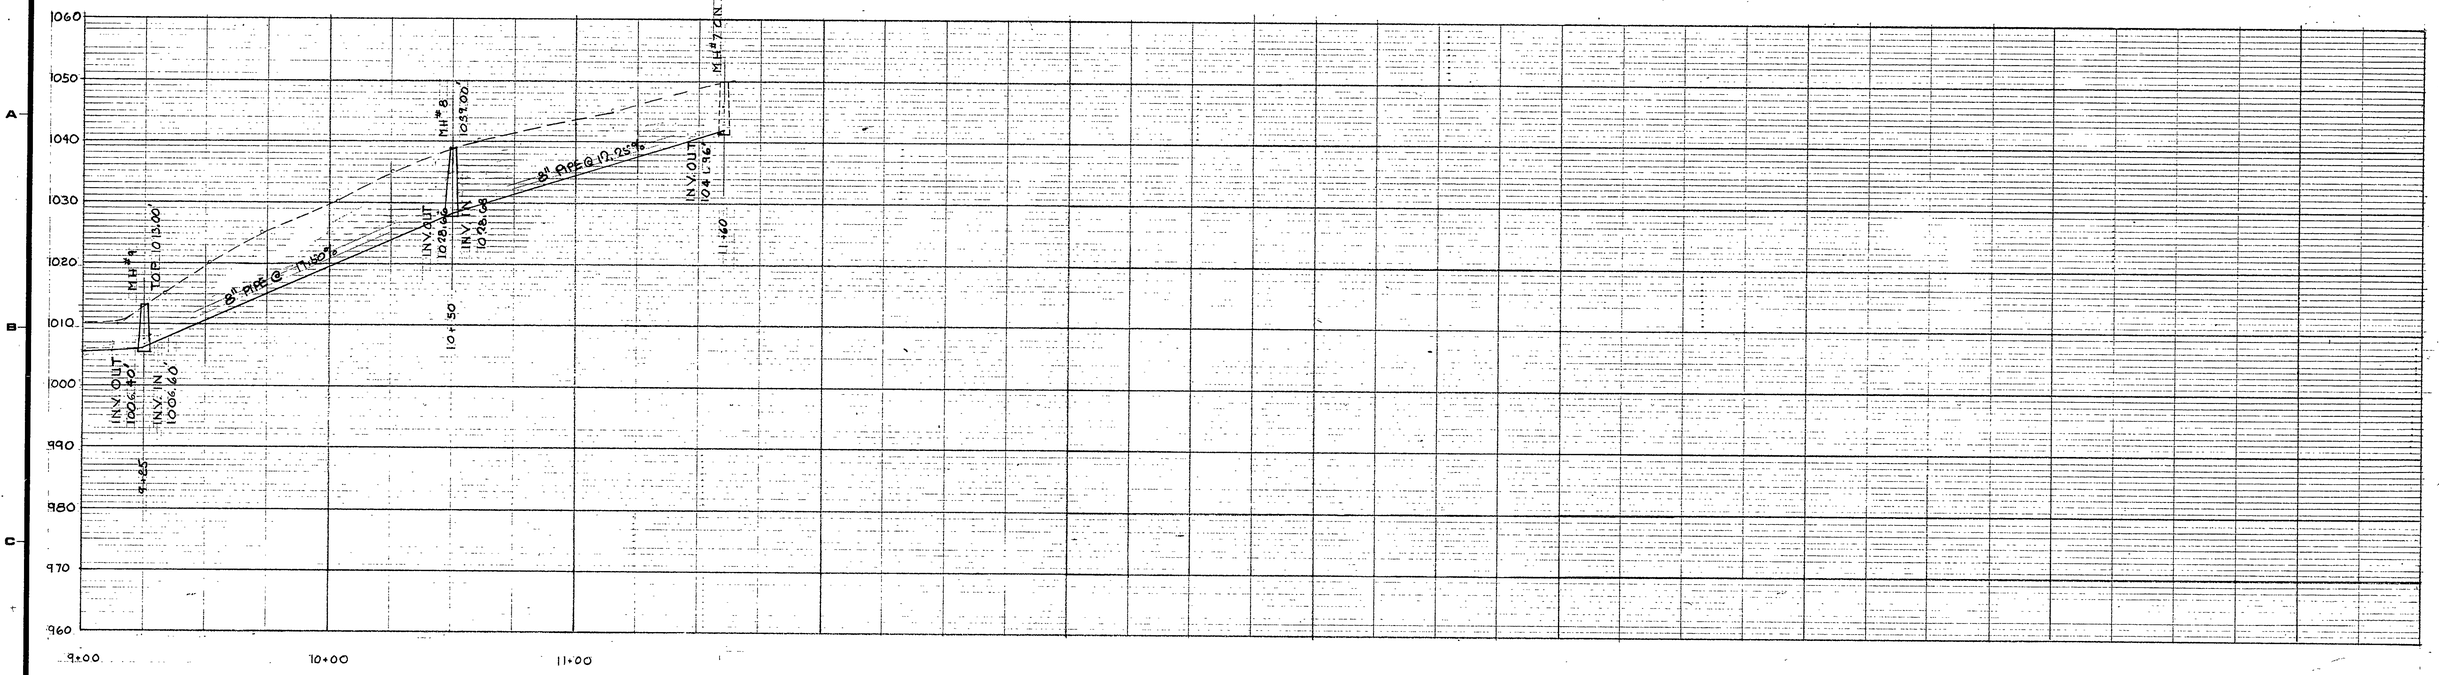


OFF SITE SEWER PROFILE

SCALE AS NOTED

| | | | |
|---|---|---|---|
| COMM 642 | DATE 12-20-85 | REV 05-05-86 | |
| DRAWN | REV 01-10-86 | REV | |
| CHECKED | REV 03-11-86 | REV | |

KINSEY SHANE & ASSOCIATES
ARCHITECTS-ENGINEERS-PLANNERS
SALEM, VIRGINIA

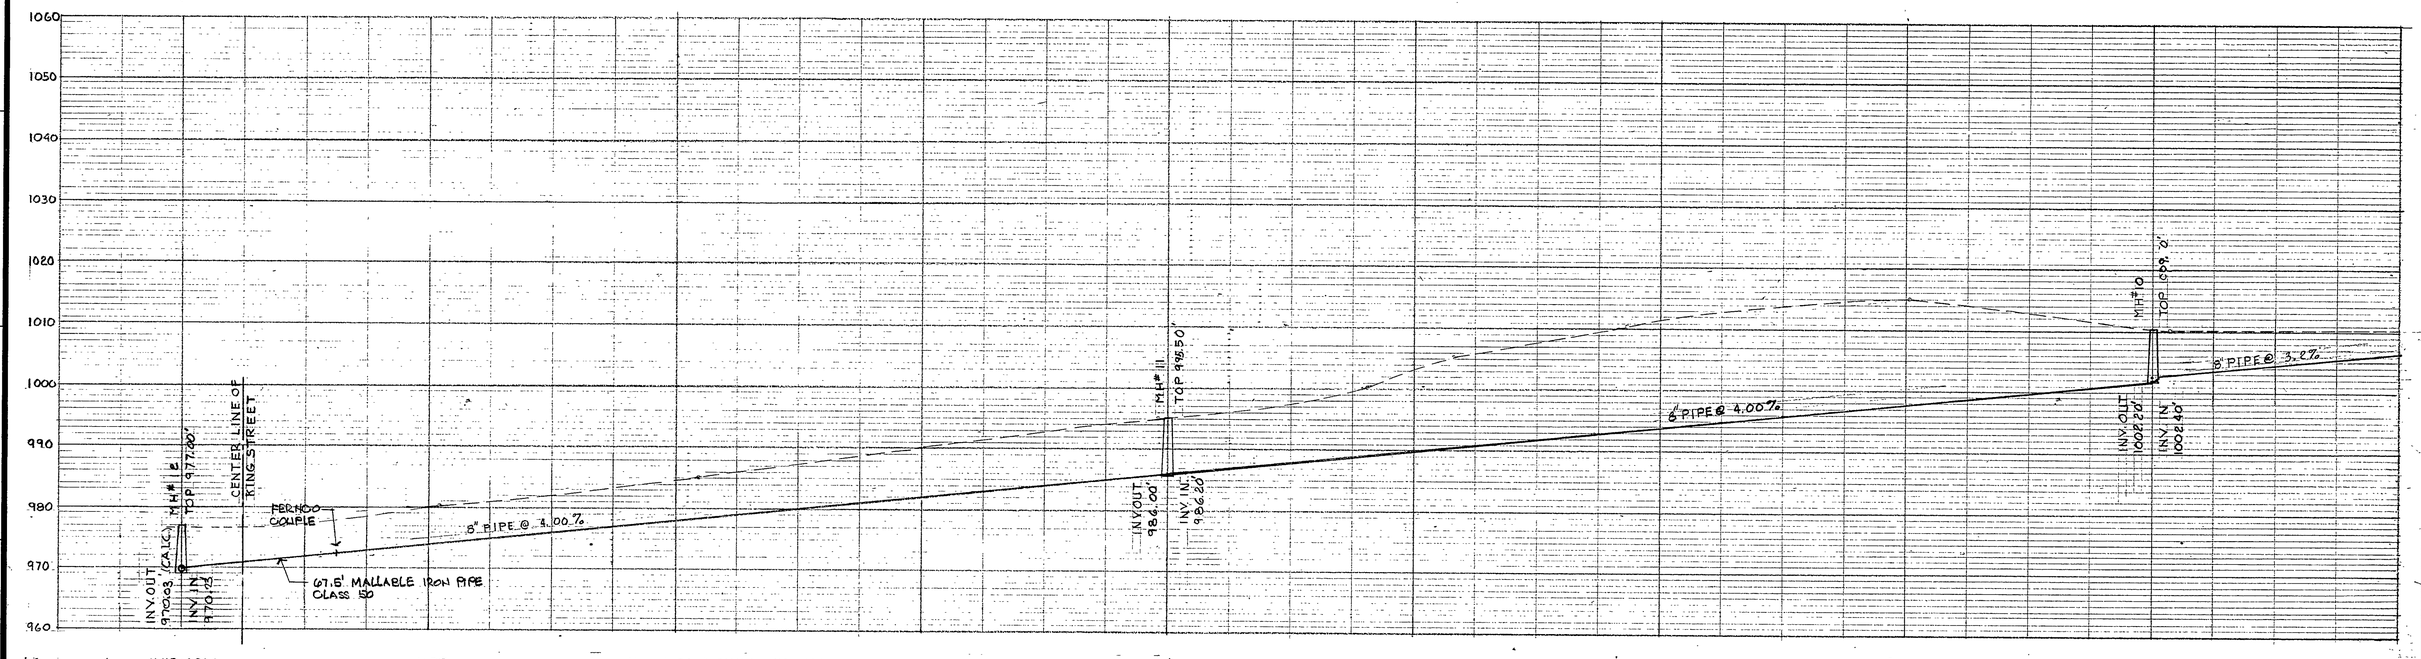HICKORY WOODS APARTMENTS
ROANOKE, VIRGINIA

OFF SITE SEWER PROFILE

SHEET C8

6025