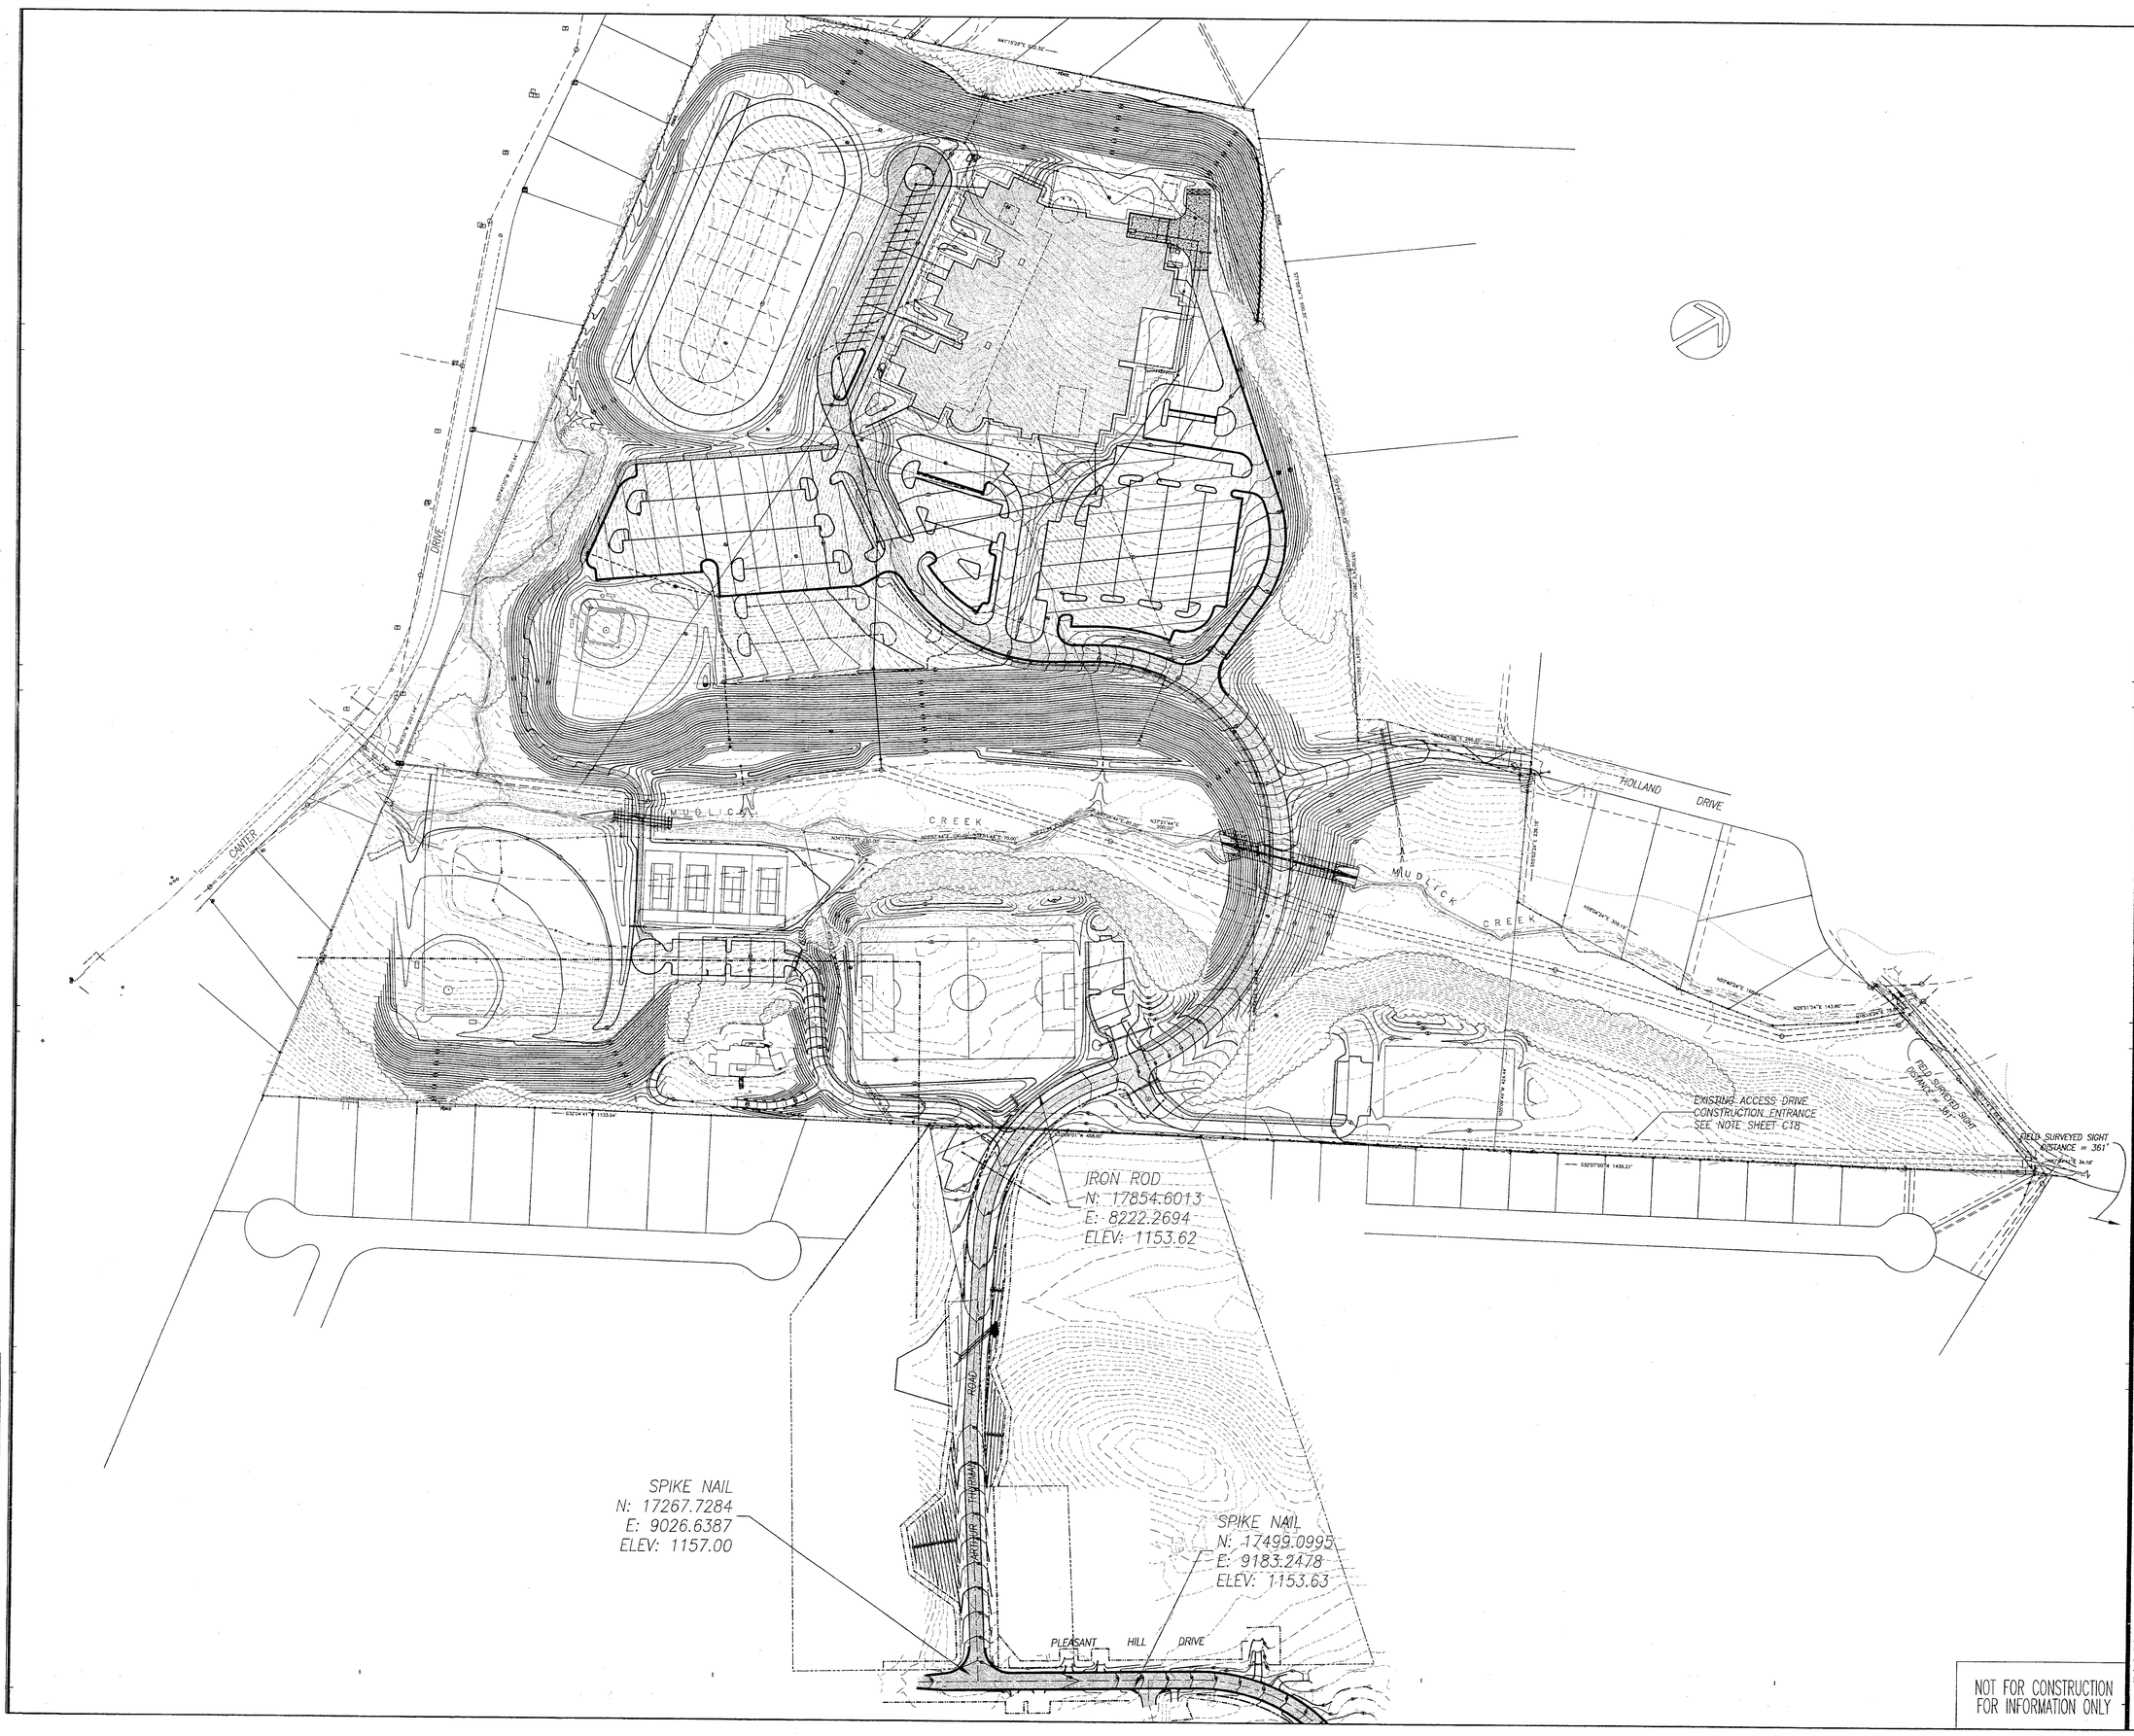

MENU

CADD VERSION	ACADR-14
PLOT SCALE	1:1
PLOT DATE	
COMM NO.	
DRAWING NO.	

NOT FOR CONSTRUCTION
FOR INFORMATION ONLY

COMMONWEALTH OF VIRGINIA
CO WILLIAM P. JOHNSON, II
No 02432P
5-17-00
PROFESSIONAL ENGINEER

ENGINEERING CONCEPTS INC.

20 South Roanoke St.
Fincastle, Virginia 24090
540.473.1253 540.473.1254(Fax)
email@engineeringconcepts.com

EARLY SITE PACKAGE
MAY 17, 2000

SOUTH COUNTY HIGH SCHOOL

ROANOKE COUNTY, VIRGINIA

Architecture
Engineering
Planning
Interiors

SFCS

Sherertz Franklin Crawford Shaffner Inc.
305 S. Jefferson St., Roanoke, VA 24011
Phone 540 344-6664
FAX 540 343-6925
eMail sfcs.com

PROJECT DESIGNER	: SFCS
PROJECT ARCHITECT	: SFCS
PROJECT ENGINEER	: ECI
DRAWN BY	: ECI
CHECKED BY	: ECI
APPROVED BY	: ECI

NO.	REVISION DESCRIPTION	DATE

DRAWING TITLE
OVERALL DRAWING

COMM. NO. 99001	DATE MAY 17, 2000
DRAWING C2	SHEET 2 OF 30