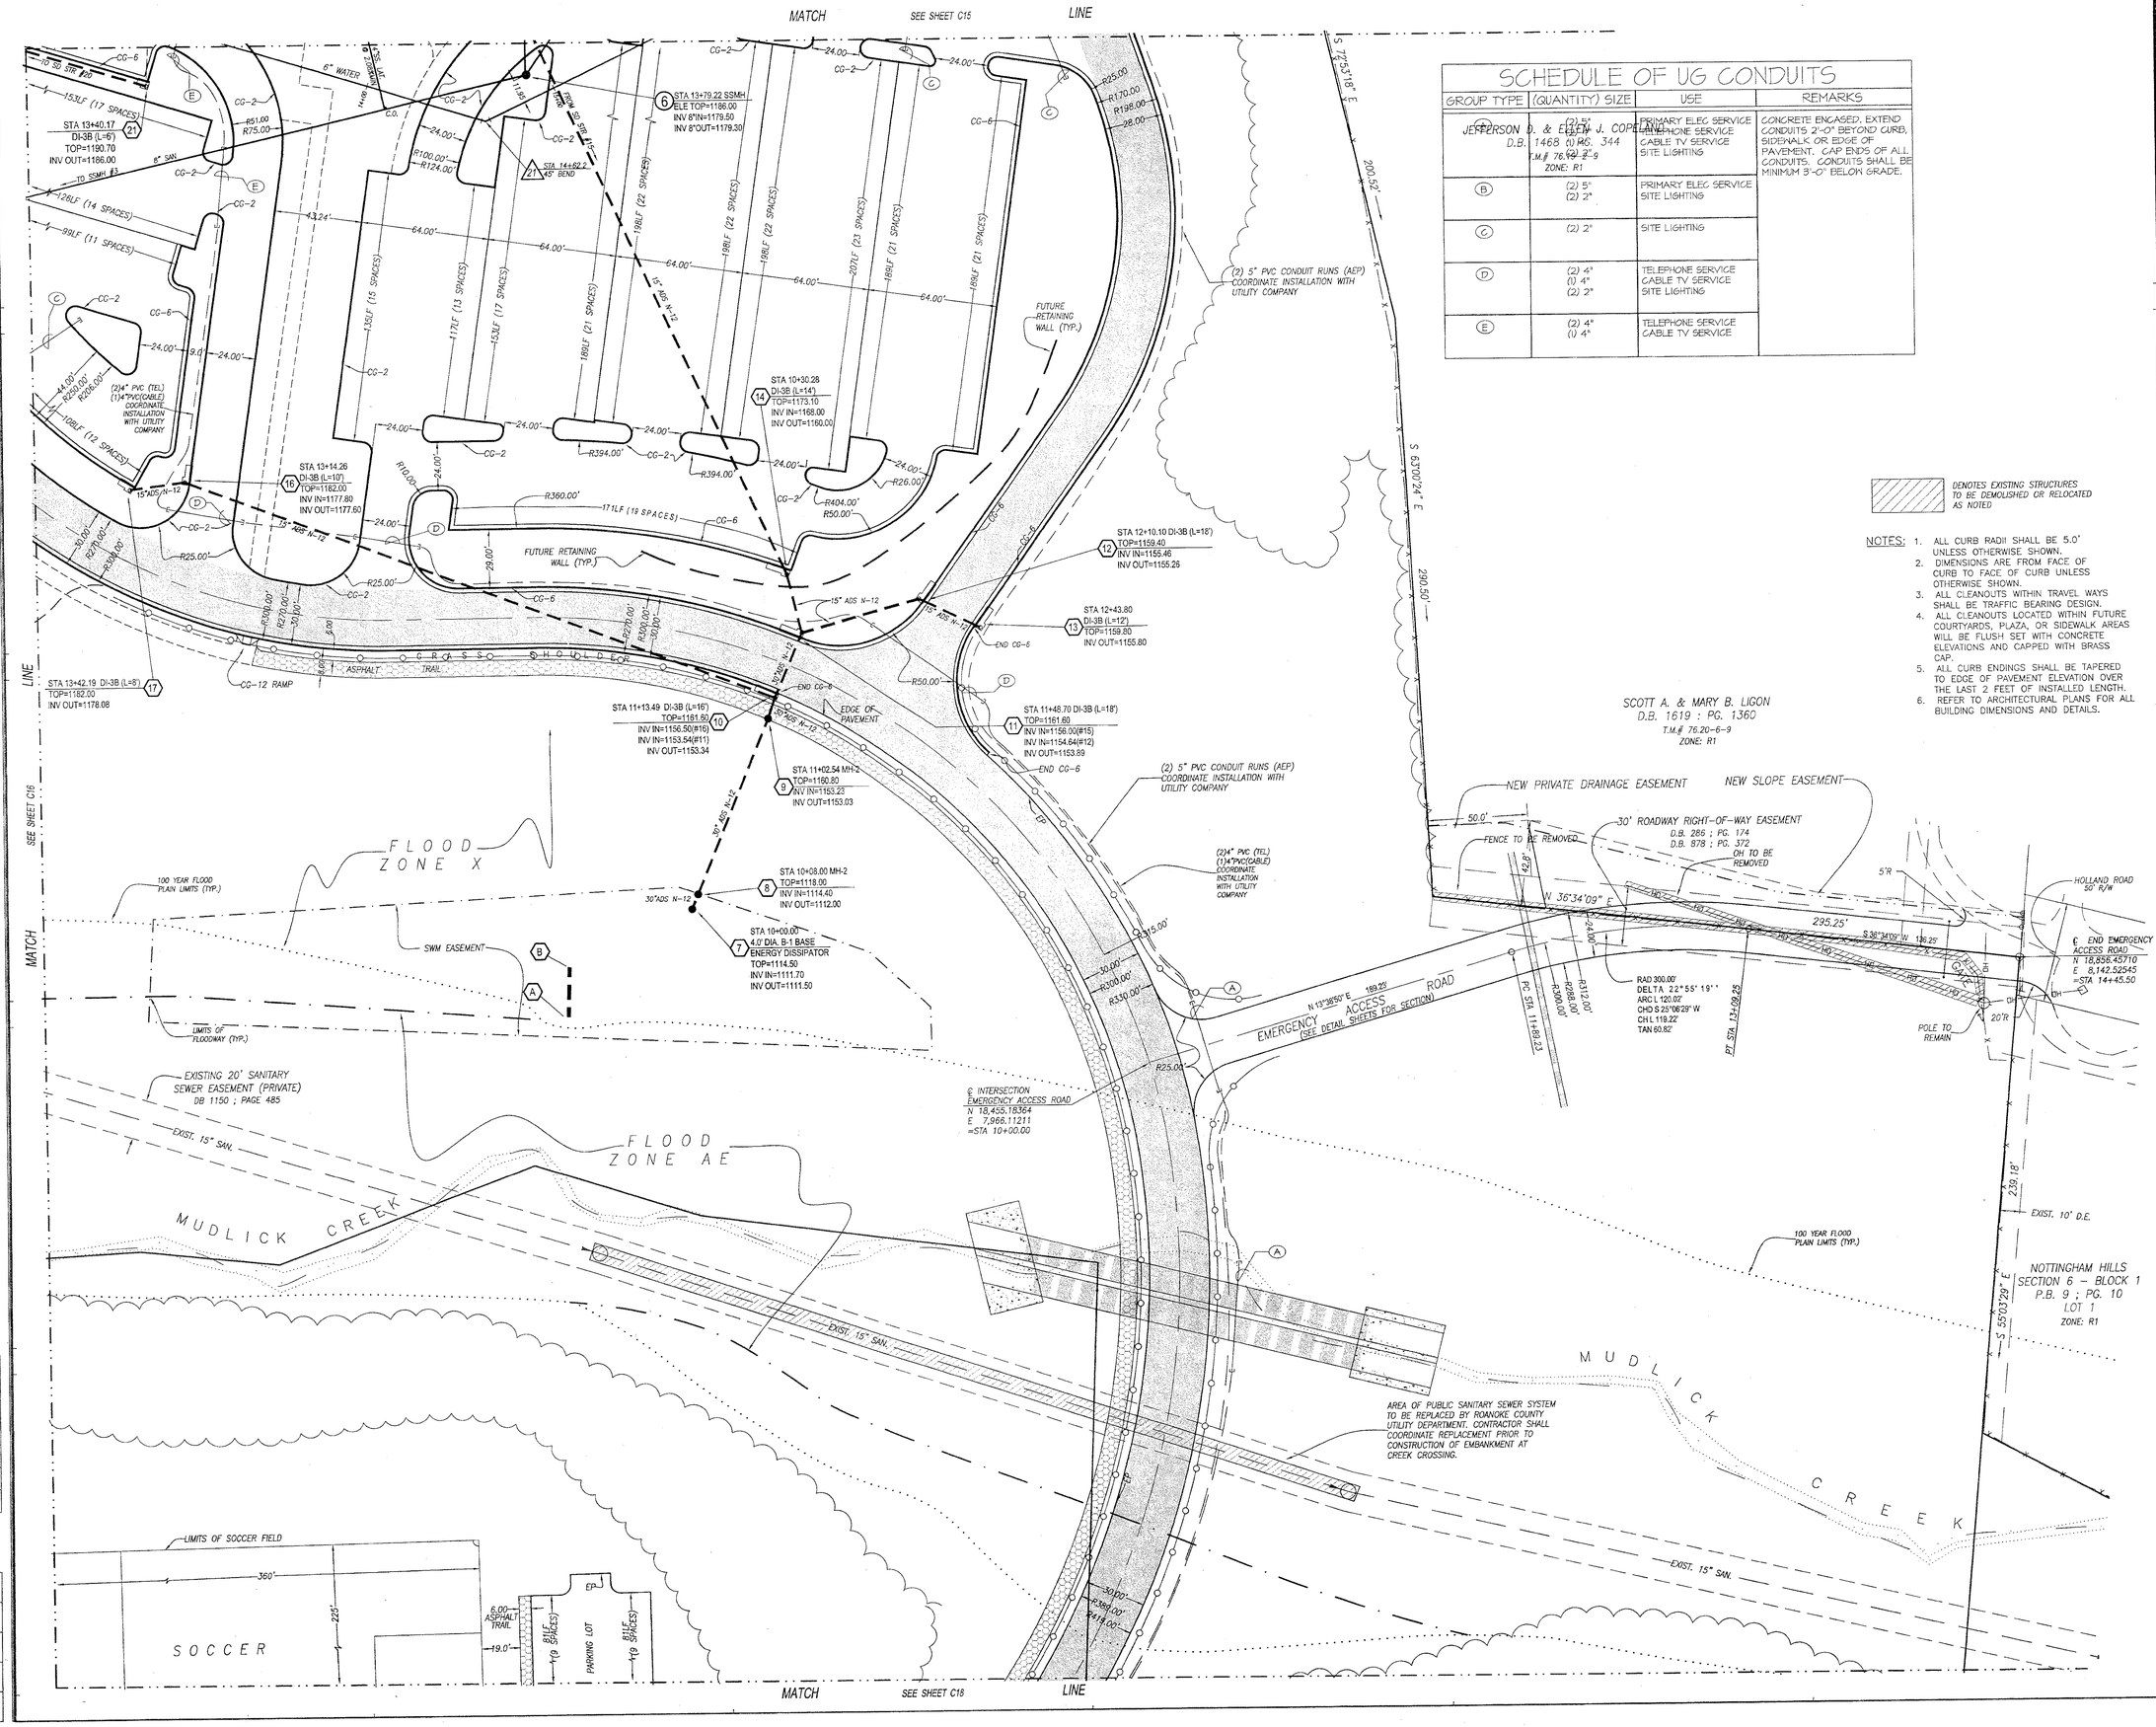

SCHEDULE OF UG CONDUITS

GROUP TYPE	(QUANTITY) SIZE	USE	REMARKS
(A) JEFFERSON D. & EDITH J. COPELAND D.B. 1468 (1) 1/0 ; 344 T.M.# 76.20-2-9 ZONE: R1	(2) 5"	PRIMARY ELEC SERVICE TELEPHONE SERVICE CABLE TV SERVICE SITE LIGHTING	CONCRETE ENCASED. EXTEND CONDUITS 2'-0" BEYOND CURB, SIDEWALK OR EDGE OF PAVEMENT. CAP ENDS OF ALL CONDUITS. CONDUITS SHALL BE MINIMUM 3'-0" BELOW GRADE.
(B)	(2) 5" (2) 2"	PRIMARY ELEC SERVICE SITE LIGHTING	
(C)	(2) 2"	SITE LIGHTING	
(D)	(2) 4" (1) 4" (2) 2"	TELEPHONE SERVICE CABLE TV SERVICE SITE LIGHTING	
(E)	(2) 4" (1) 4"	TELEPHONE SERVICE CABLE TV SERVICE	

DENOTES EXISTING STRUCTURES TO BE DEMOLISHED OR RELOCATED AS NOTED

NOTES:
1. ALL CURB RADII SHALL BE 5.0' UNLESS OTHERWISE SHOWN.
2. DIMENSIONS ARE FROM FACE OF CURB TO FACE OF CURB UNLESS OTHERWISE SHOWN.
3. ALL CLEANOUTS WITHIN TRAVEL WAYS SHALL BE TRAFFIC BEARING DESIGN.
4. ALL CLEANOUTS LOCATED WITHIN FUTURE COURTYARDS, PLAZA, OR SIDEWALK AREAS WILL BE FLUSH SET WITH CONCRETE ELEVATIONS AND CAPPED WITH BRASS CAP.
5. ALL CURB ENDINGS SHALL BE TAPERED TO EDGE OF PAVEMENT ELEVATION OVER THE LAST 2 FEET OF INSTALLED LENGTH.
6. REFER TO ARCHITECTURAL PLANS FOR ALL BUILDING DIMENSIONS AND DETAILS.

KEY MAP
NOT TO SCALE

COMMONWEALTH OF VIRGINIA
WILLIAM P. JOHNSON, II
No. 024328
5-17-00
PROFESSIONAL ENGINEER

ENGINEERING CONCEPTS INC.
20 South Roanoke St.
Fincastle, Virginia 24090
540.473.1253 540.473.1254(Fax)
email@engineeringconcepts.com

30' 0' 30' 60'
SCALE: 1"=30'

EARLY SITE PACKAGE
MAY 17, 2000

SOUTH COUNTY HIGH SCHOOL

ROANOKE COUNTY, VIRGINIA

Architecture
Engineering
Planning
Interiors

SFCS
Sherertz Franklin Crawford Shaffner Inc.
305 S. Jefferson St., Roanoke, VA 24011
Phone 540 344-6664
FAX 540 343-6925
eMail sfcs.com

PROJECT DESIGNER	: SFCS
PROJECT ARCHITECT	: SFCS
PROJECT ENGINEER	: ECI
DRAWN BY	: ECI
CHECKED BY	: ECI
APPROVED BY	: ECI

NO.	REVISION DESCRIPTION	DATE

DRAWING TITLE
SITE DIMENSIONAL AND UTILITY PLAN

COMM. NO.	DATE
99001	MAY 17, 2000
DRAWING	SHEET
C17	17 OF 30

MENU

CADD VERSION
ACADR-14
PLOT SCALE
(1)
PLOT DATE
COMM NO.
DRAWING NO.