AP 49339

REVISED	FHWA REGION	STATE	FEDERAL AID PROJECT	ROUTE	STATE PROJECT	SHEET NO.
	3	VA.			U000-128-116, RW-201 C-501	5I

DESIGN FEATURES RELATING TO CONSTRUCTION OR TO REGULATION AND CONTROL OF TRAFFIC MAY BE SUBJECT TO CHANGE AS DEEMED NECESSARY BY THE DEPARTMENT.

SUPERVISED BY G.T. ROGERSON, JR. (VDOT)
DESIGNED BY MATTERN & CRAIG - (MICHAEL S. AGEE)

PLAN NOTEBOOK No.	SURVEYED	PLOTTED	ALIGNMENT CHECKED	R/W OF WAY CHECKED	BY	DATE

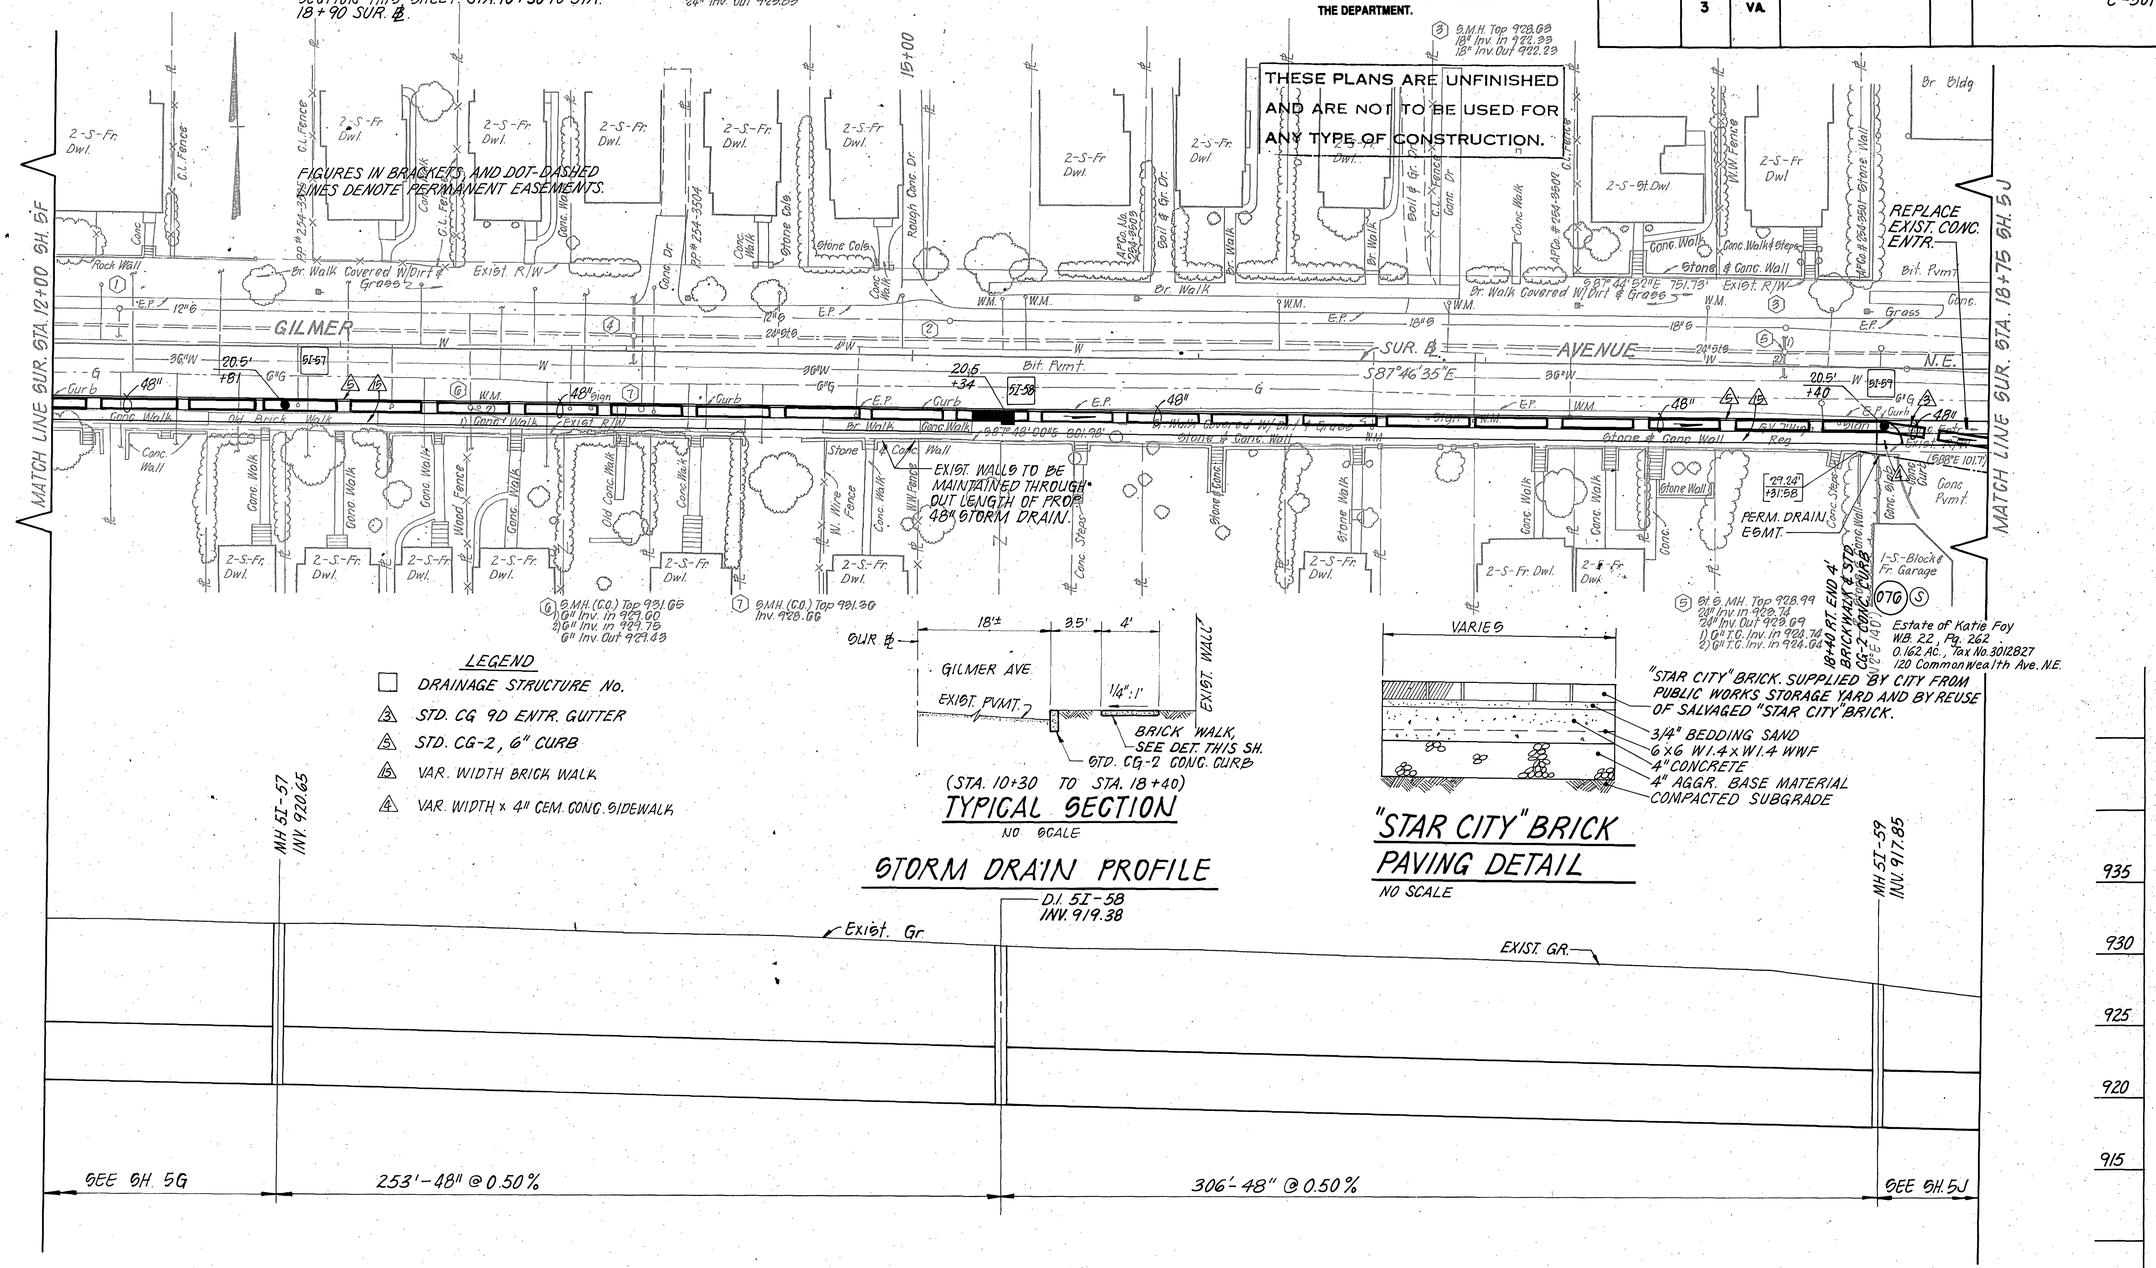

VDOT NO. 6013

PLAN NO.	PROJECT	FILE NO.	SHEET NO.
A	U000-128-116		5I