AF 49339

SUPERVISED BY G. T. ROGERSON, JR. (VDOT)
DESIGNED BY MATTERN & CRAIG - (MICHAEL S. AGEE)

PLAN NOTEBOOK No.

UTILITY NOTES

ELECTRIC POWER POLES, MANHOLES & CABLES - PROPERTY OF APPALACHIAN POWER CO., ROANOKE, VA.
TELEPHONE POLES, MANHOLES & CABLES - PROPERTY OF C & P TELEPHONE CO. OF VA., ROANOKE, VA.
WATER LINES, SANITARY AND STORM SEWER LINES AND STREETLIGHTING EQUIPMENT - PROPERTY OF CITY OF ROANOKE, VA.
GAS LINES - PROPERTY OF ROANOKE GAS CO., ROANOKE, VA.
CABLE TELEVISION - PROPERTY OF COX CABLE ROANOKE, ROANOKE, VA.

DESIGN FEATURES RELATING TO CONSTRUCTION OR TO REGULATION AND CONTROL OF TRAFFIC MAY BE SUBJECT TO CHANGE AS DEEMED NECESSARY BY THE DEPARTMENT.

REVISED	FHWA REGION	STATE	FEDERAL AID PROJECT	STATE ROUTE	STATE PROJECT	SHEET NO.
	3	VA.			U000-128-116, RW-201 C-501 B-610	13 (2)

THESE PLANS ARE UNFINISHED AND ARE NOT TO BE USED FOR ANY TYPE OF CONSTRUCTION.

LEGEND

- STD. CG-6 CURB & GUTTER
- STD. CG-12 CURB CUT RAMP
- STD. CG-9D ENTRANCE GUTTER
- VAR. WIDTH x 4" CEM. CONC. SIDEWALK
- STD. CG-2, 6" CURB
- DRAINAGE STRUCTURE NO.
- CURVE DATA
- TEMPORARY SILT BARRIER
- INLET PROTECTION
- STD. MC-3 BITUMINOUS CURB
- STD. CG-10
- PERM. UTIL. EASEMENT FOR APPALACHIAN POWER CO.
- PERM. UTIL. EASEMENT FOR C & P TELE. CO. OF VA. AND CITY OF ROANOKE
- PERM. UTIL. EASEMENT FOR C & P TELE. CO. OF VA.

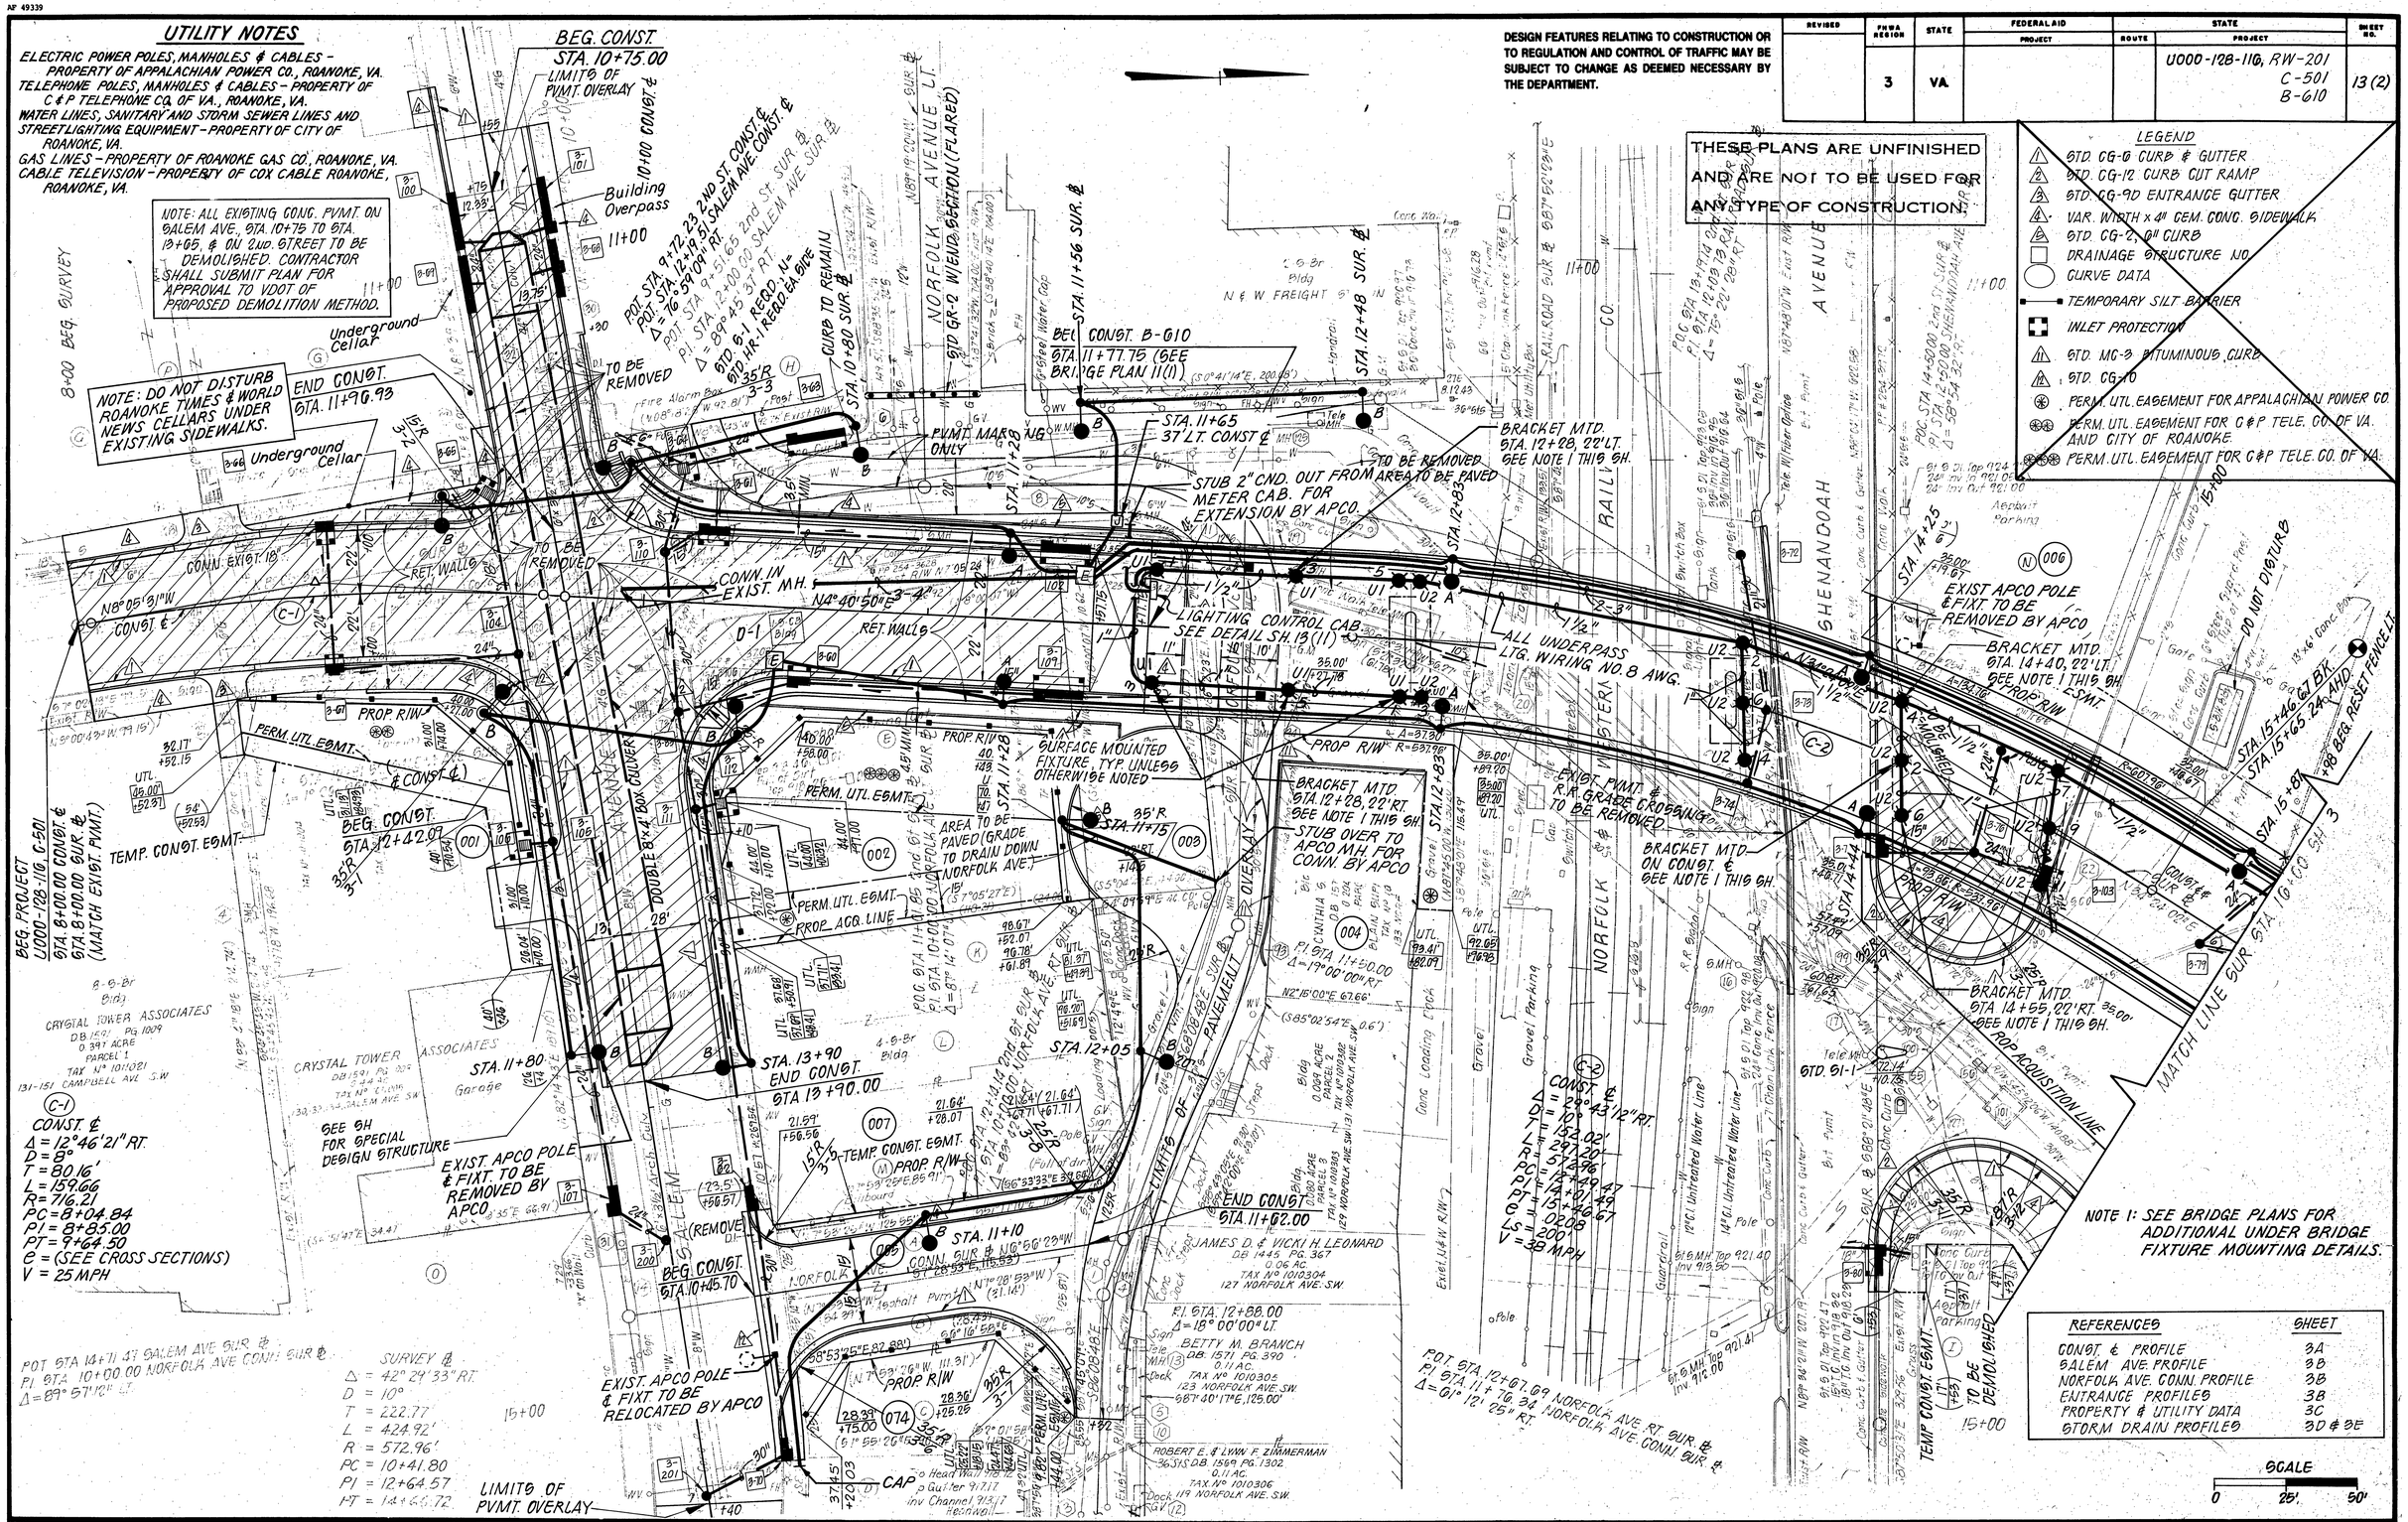

REFERENCES	SHEET
CONST. ℄ PROFILE	3A
SALEM AVE. PROFILE	3B
NORFOLK AVE. CONN. PROFILE	3B
ENTRANCE PROFILES	3B
PROPERTY & UTILITY DATA	3C
STORM DRAIN PROFILES	3D & 3E

SCALE 0 25' 50'

VDOT NO. 6013

PLAN NO	PROJECT	F.A. NO.	SHEET NO.
A	U000-128-116		13 (2)