FOR UTILITY ADJUSTMENTS ONLY

REVISED	FROM REGION	STATE	FEDERAL AID PROJECT	ROUTE	STATE PROJECT	SHEET NO.
3-31-94 8-7-95	3	VA			U000-128-116, RW-201 C-501 B-610	14(3)

SUPERVISED BY G.T. ROGERSON, JR. (VDOT)
DESIGNED BY MATTERN & CRAIG - (MICHAEL S. AGEE)

UTILITY NOTES

ELECTRIC POWER POLES, MANHOLES & CABLES - PROPERTY OF APPALACHIAN POWER CO., ROANOKE, VA.
TELEPHONE POLES, MANHOLES & CABLES - PROPERTY OF C & P TELEPHONE CO. OF VA., ROANOKE, VA.
WATER LINES, SANITARY AND STORM SEWER LINES AND STREETLIGHTING EQUIPMENT - PROPERTY OF CITY OF ROANOKE, VA.
GAS LINES - PROPERTY OF ROANOKE GAS CO., ROANOKE, VA.
CABLE TELEVISION - PROPERTY OF COX CABLE ROANOKE, ROANOKE, VA.

SPECIAL DESIGN STRUCTURE SEE SH. 3I(2)

FOR UTILITY WORK BEYOND SEE SHEET 14(14)

BEG. CONST. STA. 10+55.00

DESIGN FEATURES RELATING TO CONSTRUCTION OR TO REGULATION AND CONTROL OF TRAFFIC MAY BE SUBJECT TO CHANGE AS DEEMED NECESSARY BY THE DEPARTMENT.

NOTE: CONTRACTOR SHALL USE EXTREME CARE WHEN WORKING IN AREA OF 30" WATER LINE. (NORFOLK AVE.-2ND. ST. AREA

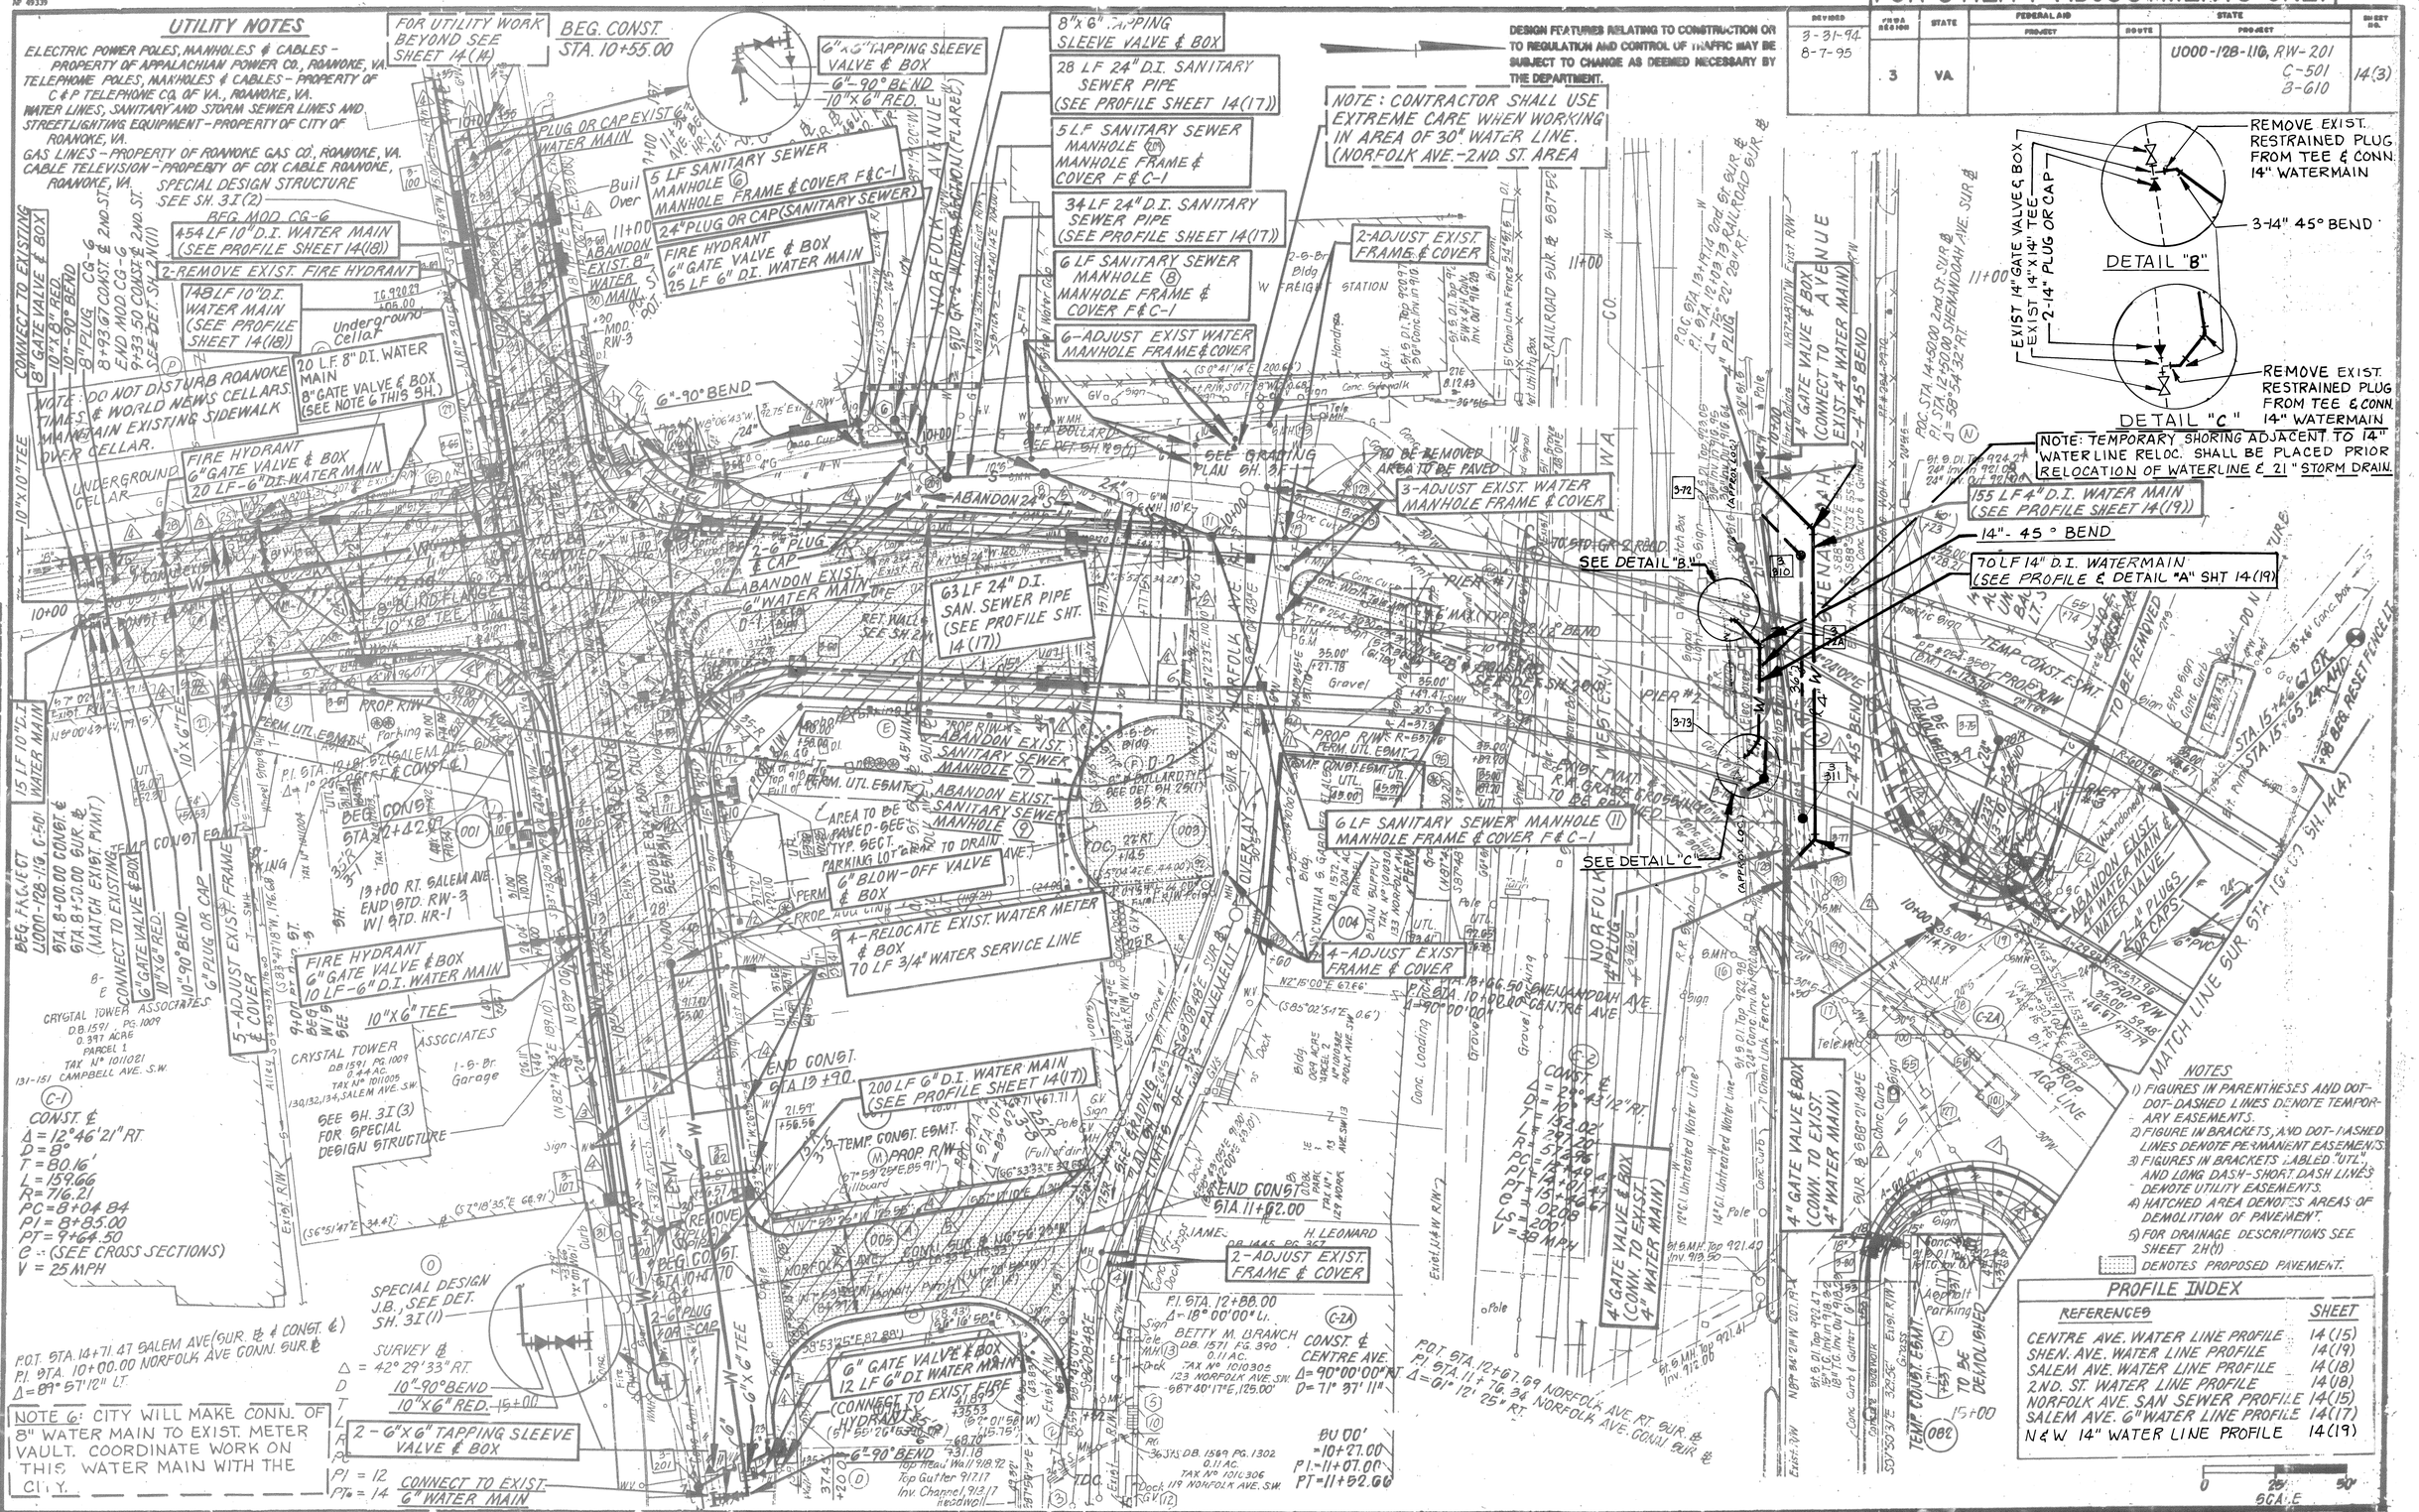

NOTES

1) FIGURES IN PARENTHESES AND DOT-DOT-DASHED LINES DENOTE TEMPORARY EASEMENTS.
2) FIGURE IN BRACKETS, AND DOT-DASHED LINES DENOTE PERMANENT EASEMENTS.
3) FIGURES IN BRACKETS LABLED "UTL" AND LONG DASH-SHORT DASH LINES DENOTE UTILITY EASEMENTS.
4) HATCHED AREA DENOTES AREAS OF DEMOLITION OF PAVEMENT.
5) FOR DRAINAGE DESCRIPTIONS SEE SHEET 2H(1)

DENOTES PROPOSED PAVEMENT.

PROFILE INDEX

REFERENCES	SHEET
CENTRE AVE. WATER LINE PROFILE	14(15)
SHEN. AVE. WATER LINE PROFILE	14(19)
SALEM AVE. WATER LINE PROFILE	14(18)
2ND. ST. WATER LINE PROFILE	14(18)
NORFOLK AVE. SAN SEWER PROFILE	14(15)
SALEM AVE. 6" WATER LINE PROFILE	14(17)
N&W 14" WATER LINE PROFILE	14(19)

SCALE 0 25 50

VDOT NO. 6013

PLAN NO	PROJECT	FILE NO.	SHEET NO.
A	U000-128-116	66-28-4	14(3)