FOR UTILITY ADJUSTMENTS ONLY

DESIGN FEATURES RELATING TO CONSTRUCTION OR TO REGULATION AND CONTROL OF TRAFFIC MAY BE SUBJECT TO CHANGE AS DEEMED NECESSARY BY THE DEPARTMENT.

REVISED	FHWA REGION	STATE	FEDERAL AID ROUTE	FEDERAL AID PROJECT	STATE ROUTE	STATE PROJECT	SHEET NO.
	3	VA.				U000-128-116, RW-201 C-501	14(19)

210

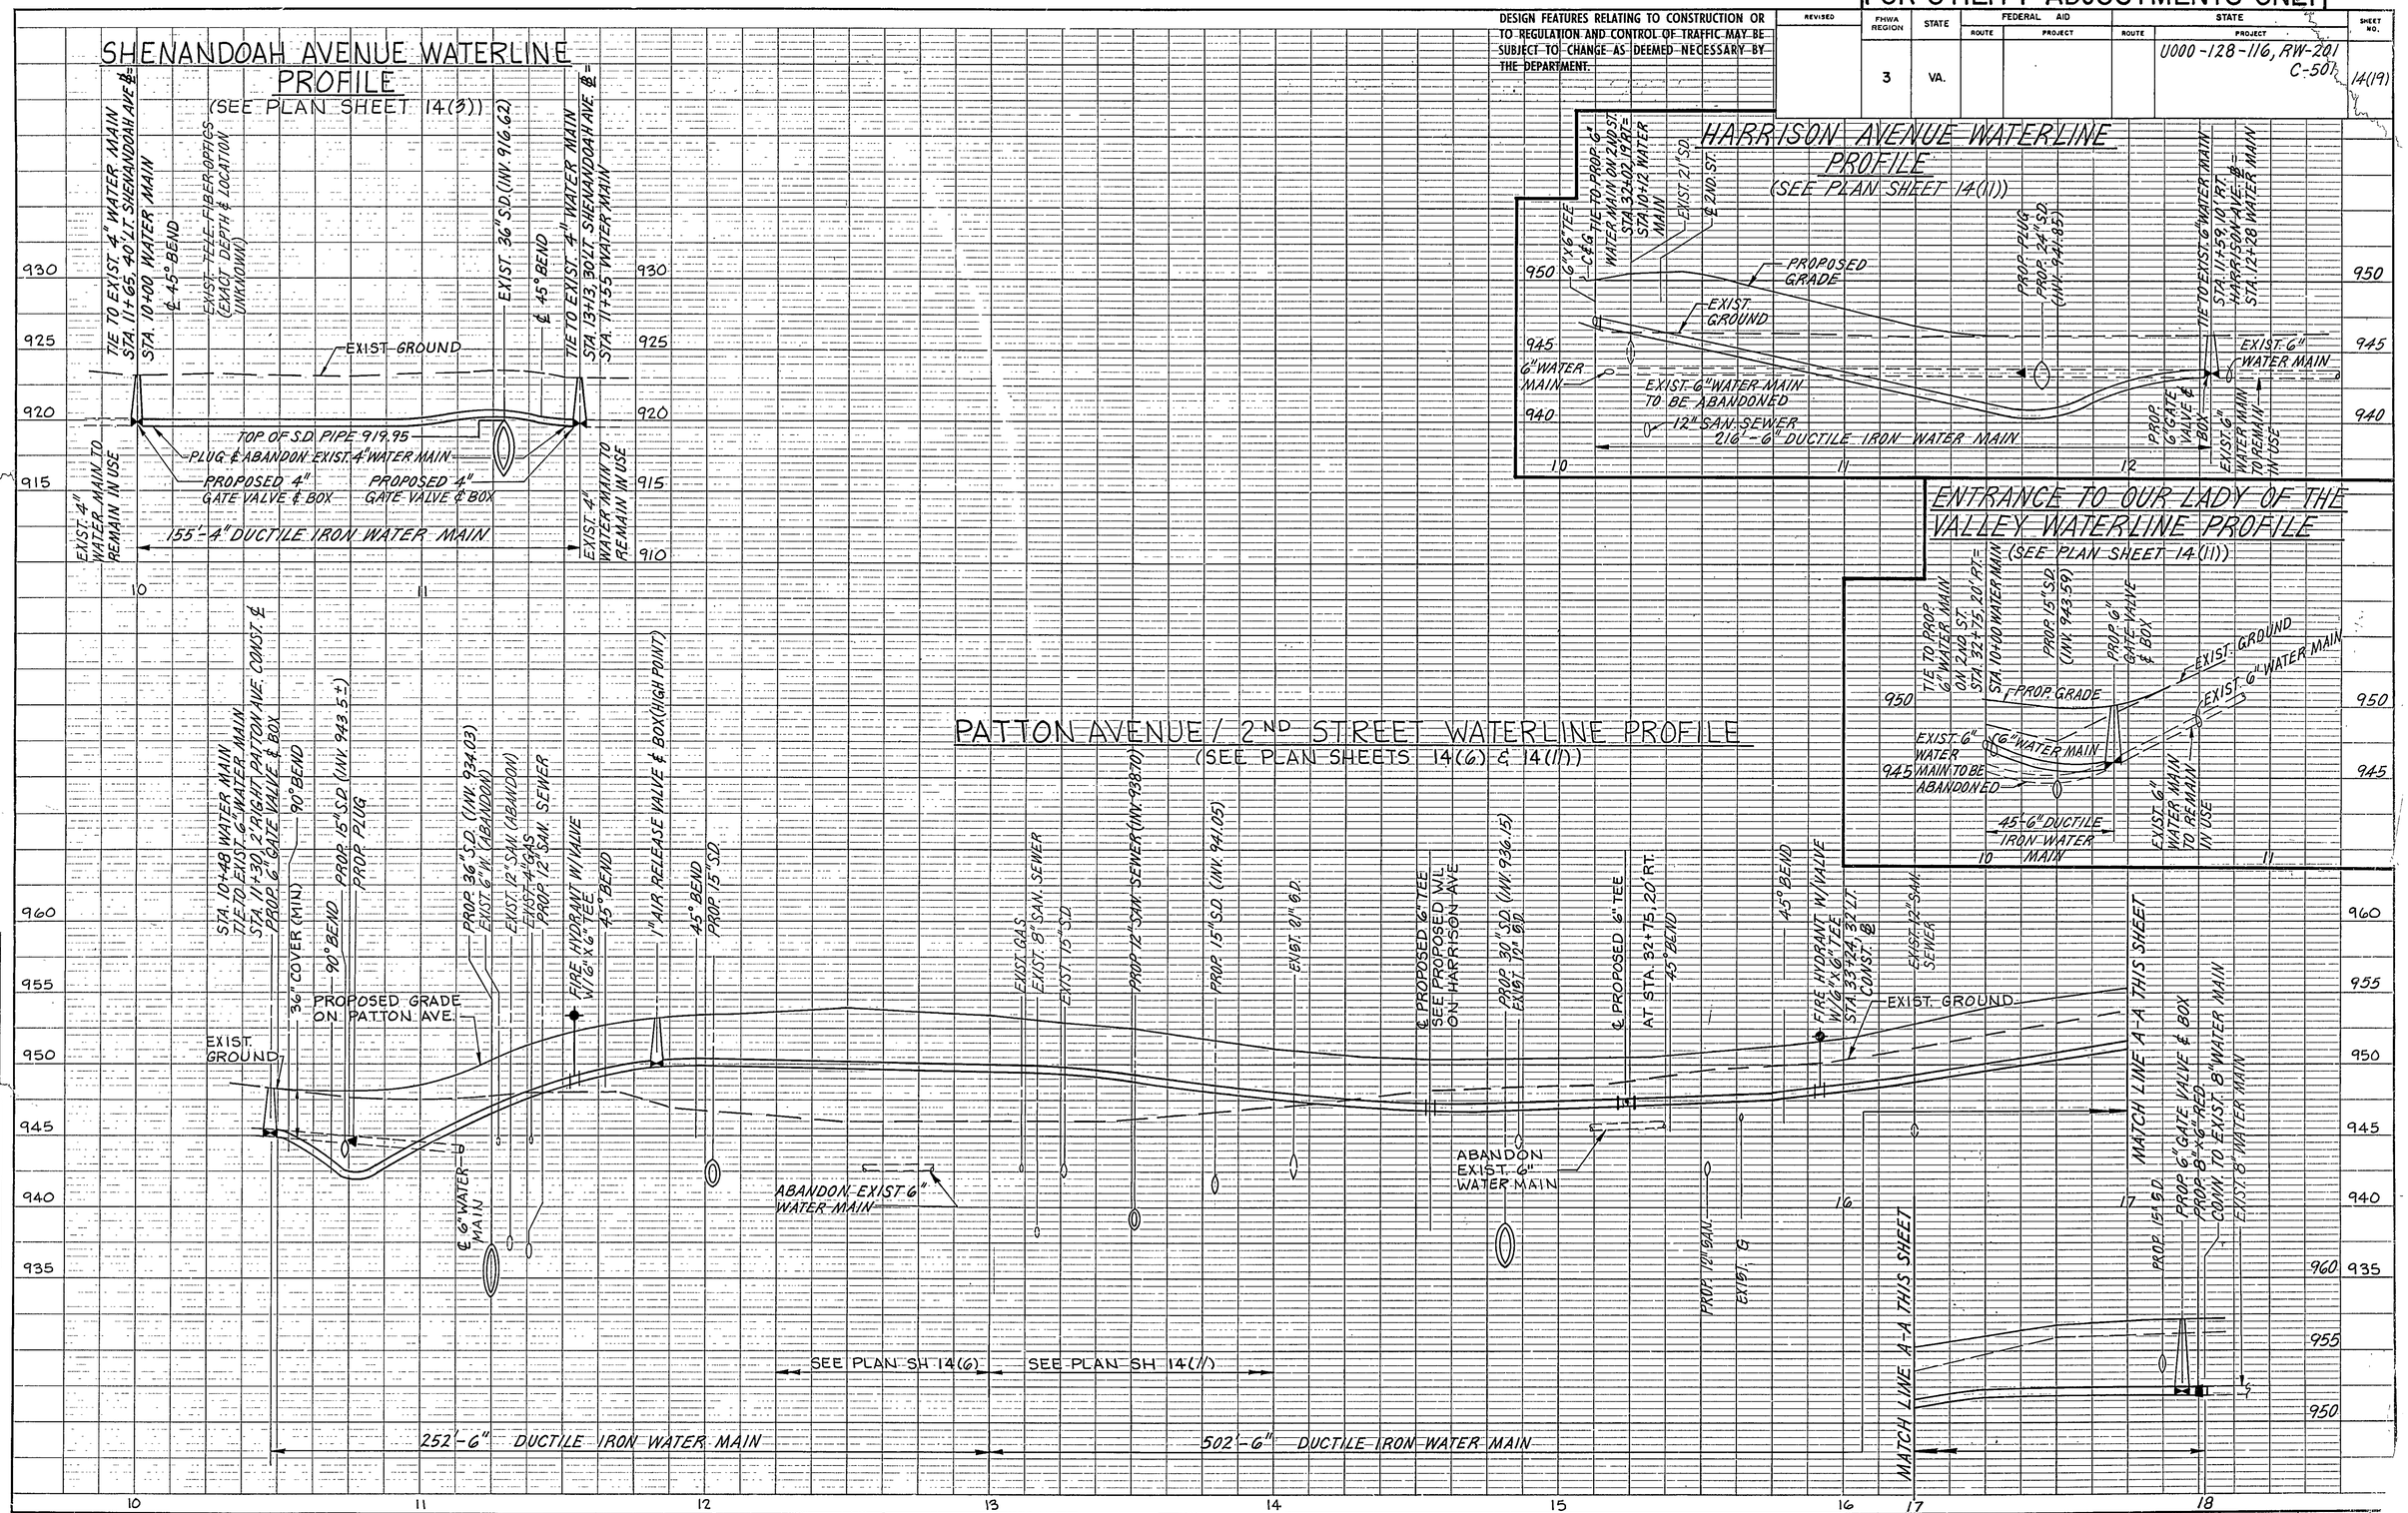

SUPERVISED BY G. T. ROGERSON, JR. (VDOT)
DESIGNED BY MATTERN & CRAIG - (MICHAEL S. AGEE)

PROFILE — NOTE BOOK: SURVEYED ____ PLOTTED ____ GRADES CHECKED ____ B.M.'s NOTED ____ STRUCTURE NOTATIONS CHECKED ____ BY ____ DATE ____

VDOT No. 6014

PLAN NO.	PROJECT	FILE NO.	SHEET NO
A	U000-128-116		14(19)