233

FOR UTILITY ADJUSTMENTS ONLY (TELEPHONE & POWER)

REVISED	FHWA REGION	STATE	FEDERAL AID PROJECT	ROUTE	STATE PROJECT	SHEET NO.
3-31-94	3	VA.			U000-128-116, RW-201 C-501	17(3)

DESIGN FEATURES RELATING TO CONSTRUCTION OR TO REGULATION AND CONTROL OF TRAFFIC MAY BE SUBJECT TO CHANGE AS DEEMED NECESSARY BY THE DEPARTMENT.

SUPERVISED BY G.T. ROGERSON, JR. (VDOT)
DESIGNED BY MATTERN & CRAIG - (MICHAEL S. AGEE)

PLAN NOTEBOOK No.

BY	DATE	
		SURVEYED
		PLOTTED
		ROADWAY CHECKED
		RT. OF WAY CHECKED

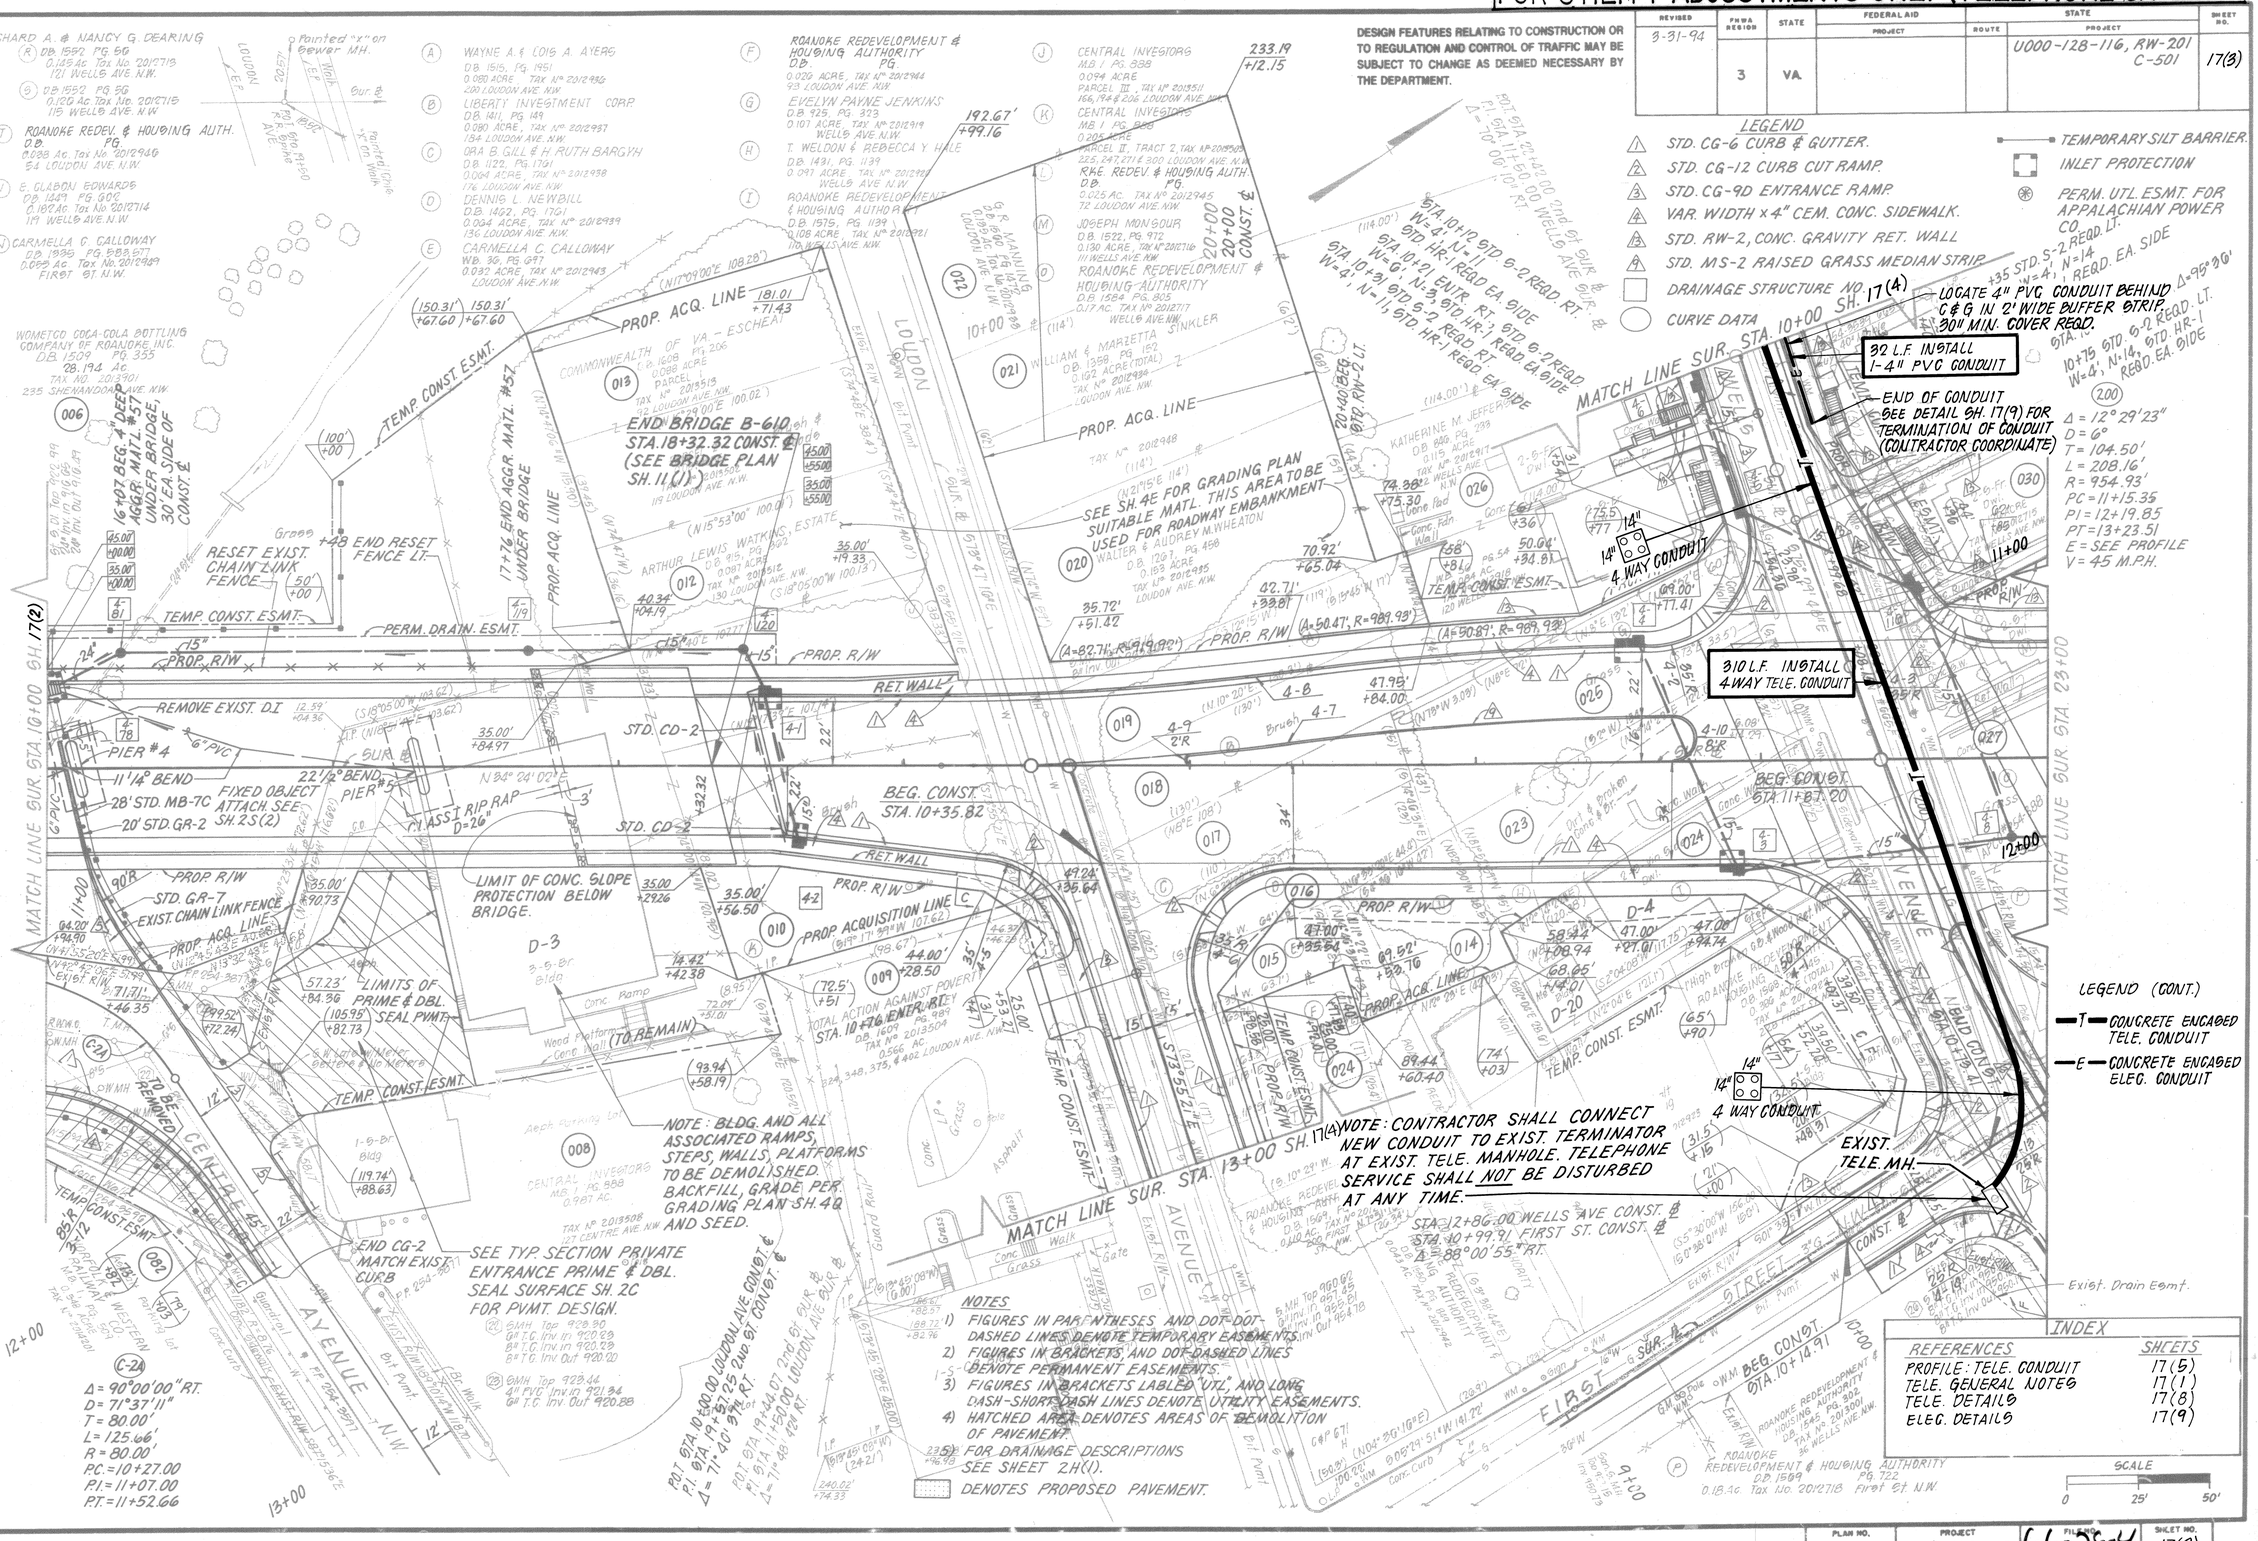

PLAN NO.	PROJECT	FILE NO.	SHEET NO.
A	U000-128-116	66-28-4	17(3)

TRABCO TECHNICAL 323800

VDH&T NO. 6013