REVISED	FHWA REGION	STATE	FEDERAL AID ROUTE	FEDERAL AID PROJECT	STATE ROUTE	STATE PROJECT	SHEET NO
	3	VA.			221	0221-080-103, RW-201 C-501	11-A

DESIGN FEATURES RELATING TO CONSTRUCTION OR TO REGULATION AND CONTROL OF TRAFFIC MAY BE SUBJECT TO CHANGE AS DEEMED NECESSARY BY THE DEPARTMENT.

ROUTE 221

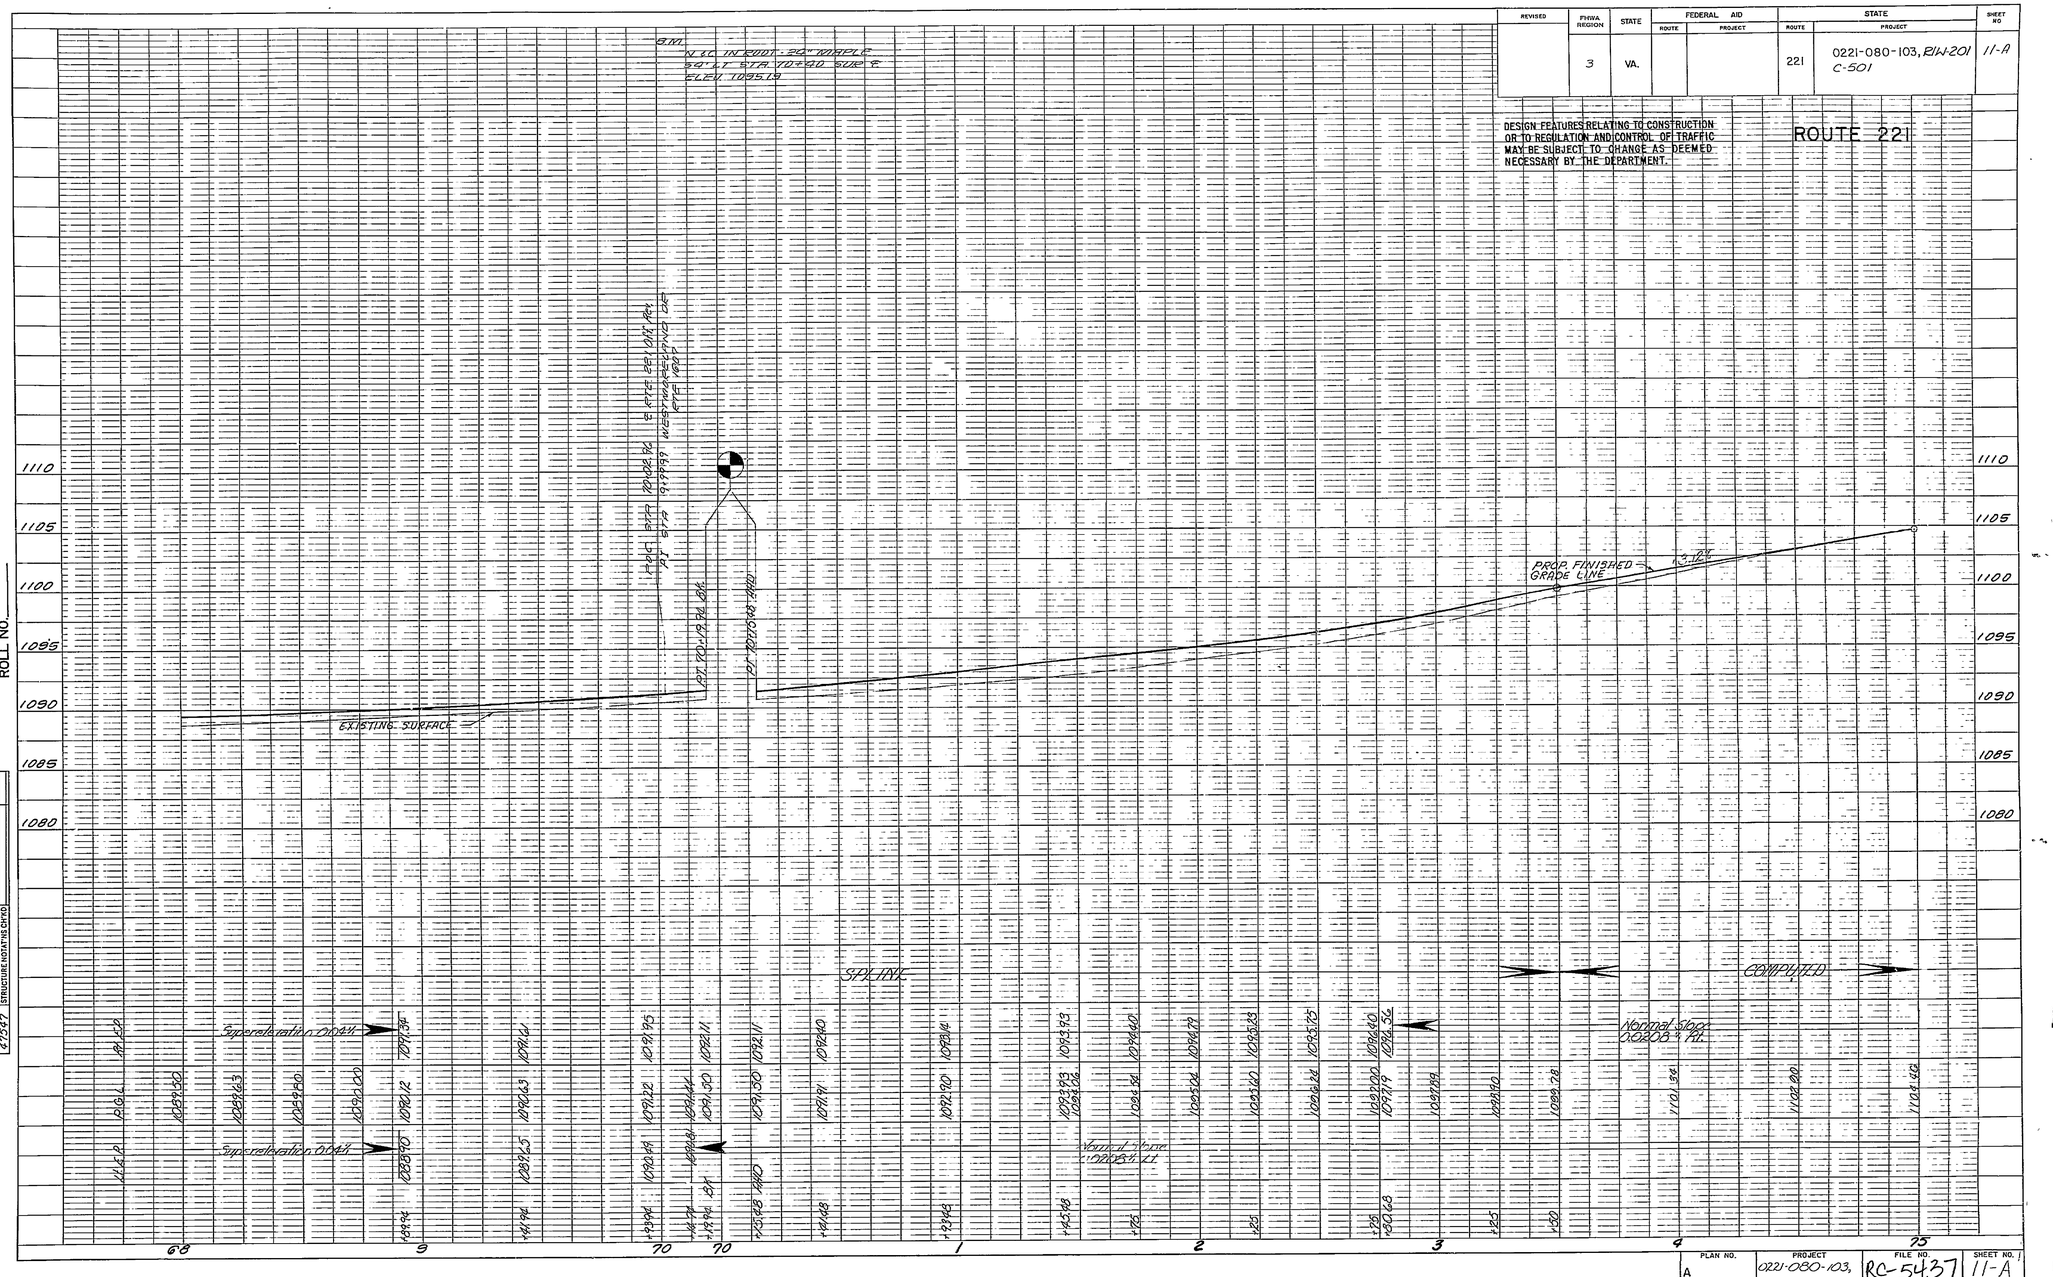

ROLL NO.

PROFILE	BY	DATE
SURVEYED		
PLOTTED		
POINTS FROM 1-2-3-4-5-6-7-8-9-10-11-12-13-14-15-16-17-18-19	GRADES CHECKED	
	ALIGNMENT CHECKED	
47247	STRUCTURE NOTATIONS CHKD	

PLAN NO.	PROJECT	FILE NO.	SHEET NO.
A	0221-080-103,	RC-5437	11-A