3/21/2014
12:03:32 PM

LIMITED ACCESS HIGHWAY By Resolution of Highway Commission dated October 4, 1956

LIMITED ACCESS HIGHWAY By Resolution of Commonwealth Transportation Board dated January 1, 1987

DESIGN FEATURES RELATING TO CONSTRUCTION OR TO REGULATION AND CONTROL OF TRAFFIC MAY BE SUBJECT TO CHANGE AS DEEMED NECESSARY BY THE DEPARTMENT

| REVISED | STATE | ROUTE | PROJECT | SHEET NO. |
|---|---|---|---|---|
| | VA. | 581 | 0581-128-109, RW-201 C-501 | 18(11) |

PROJECT MANAGER Scott Woodrum, PE 540-375-3580
SURVEYED BY Woolpert Inc. and Rice Associates
DESIGN SUPERVISED BY Micahead Hoastangl, PE 571-633-2225
DESIGNED BY STV, Incorporated, 571-633-2220

# CROSS SECTIONS

SCALE 1 IN. = 10 FT

CONSTRUCTION PLAN APPROVED
FOR CONSTRUCTION BY: HE
WESTERN VIRGINIA WATER AUTHORITY
Approved By: Date: 4-2-14

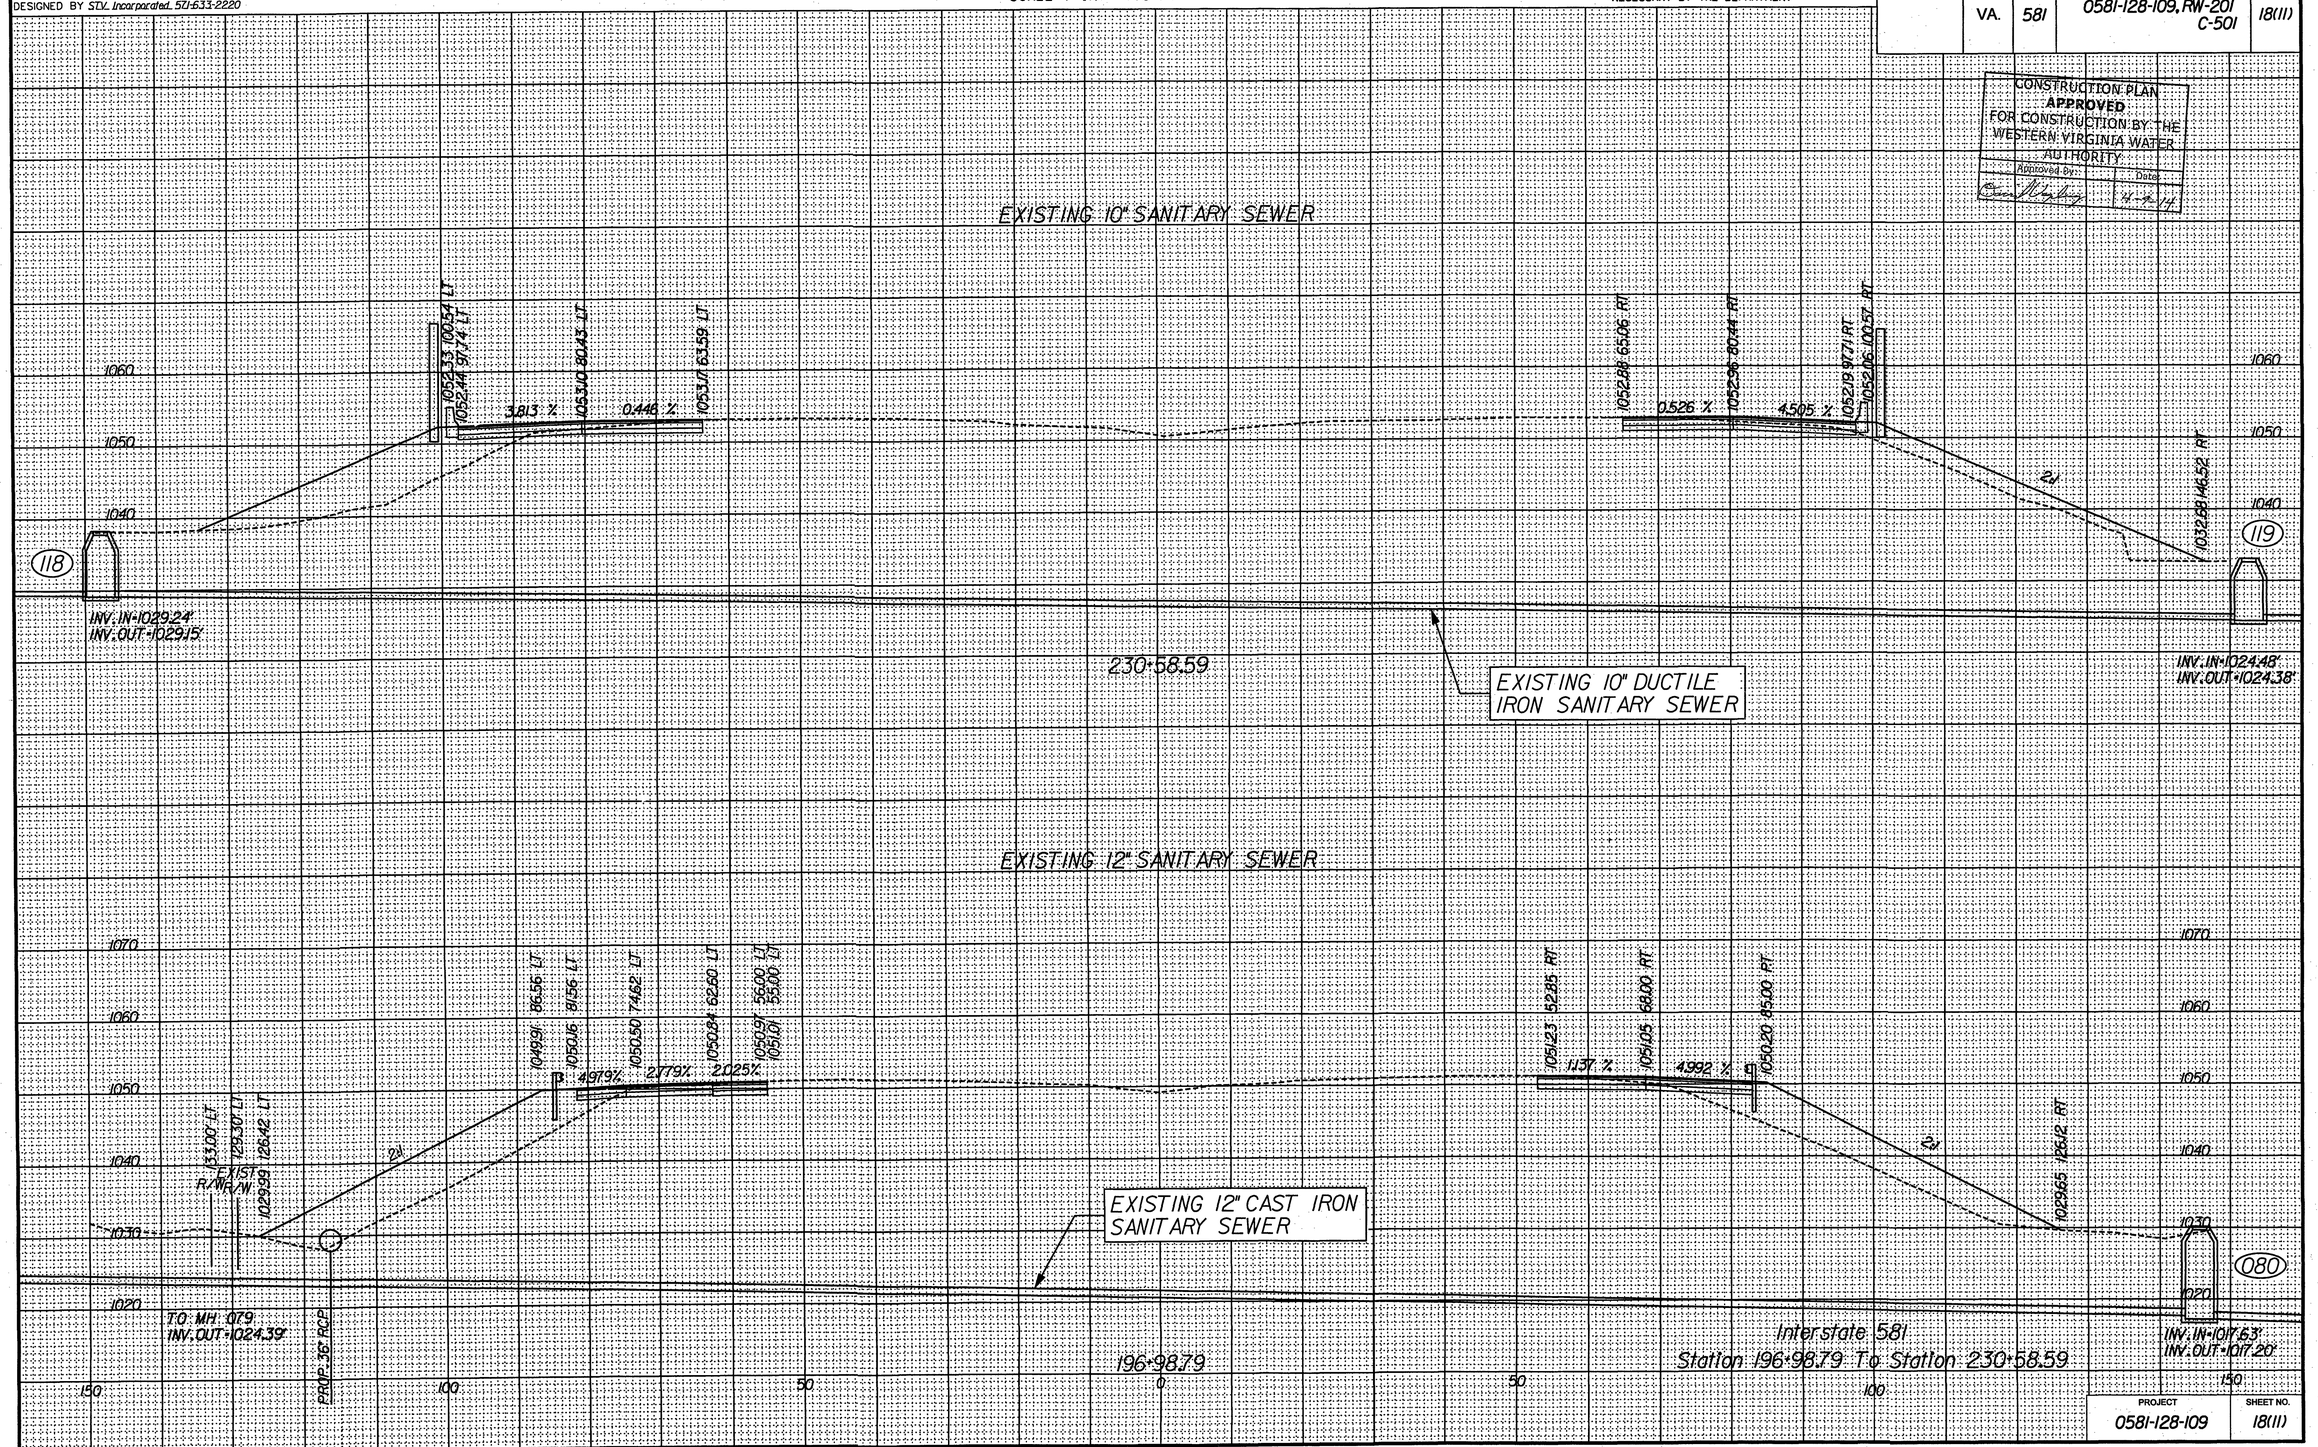


| PROJECT | SHEET NO. |
|---|---|
| 0581-128-109 | 18(11) |