REVISED	FHWA REGION	STATE	FEDERAL AID PROJECT	STATE ROUTE	STATE PROJECT	SHEET NO.
	3	VA			U000-128-117, RW-201 C-501	7(4)

DESIGN FEATURES RELATING TO CONSTRUCTION OR TO REGULATION AND CONTROL OF TRAFFIC MAY BE SUBJECT TO CHANGE AS DEEMED NECESSARY BY THE DEPARTMENT.

THESE PLANS ARE UNFINISHED AND ARE NOT TO BE USED FOR ANY TYPE OF CONSTRUCTION.

LEGEND

10/100 ● POST MOUNTED FIXTURE, 1 FIXTURE. HEIGHT (10') AND WATTAGE (100) INDICATED (TYPICAL)

POST MOUNTED FIXTURES, 2 FIXTURES, 180°.

POST MOUNTED FIXTURES, 2 FIXTURES, 90°.

POST MOUNTED FIXTURES, 4 FIXTURES, 90°

UNDERGROUND CONDUIT, SIZE AS INDICATED.

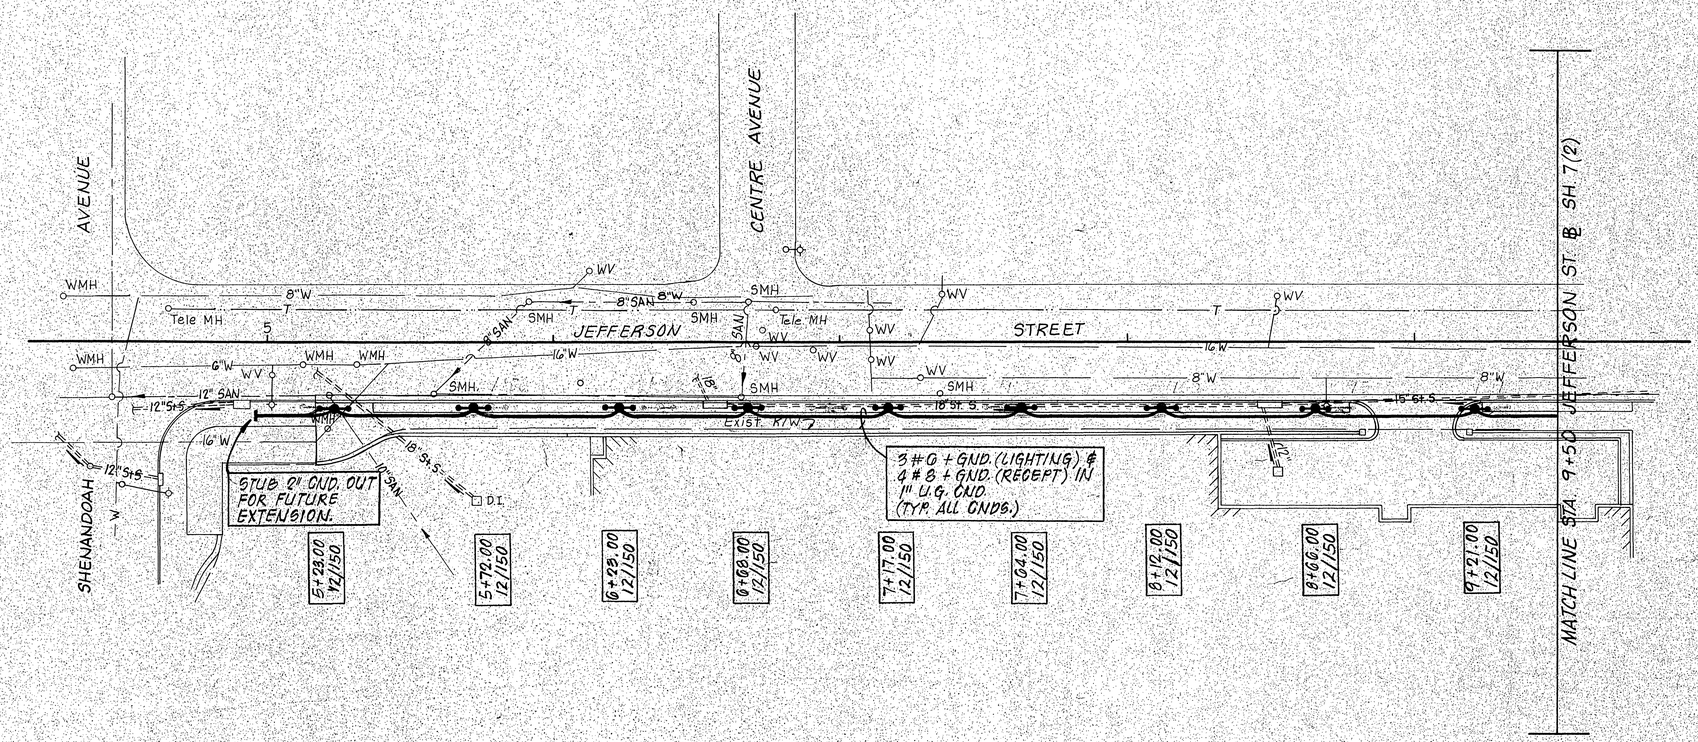

SCALE 0 25' 50'

SUPERVISED BY
DESIGNED BY

PLAN			
NOTEBOOK	SURVEYED PLOTTED	ALIGNMENT CHECKED	ALIGN AND CHECKED
No.			

DATE	BY	

TRASCO TECHNICAL 323900

VDH&T NO. 6013

PLAN NO.	PROJECT	FILE NO.	SHEET NO.
A	U000-128-117		7(4)