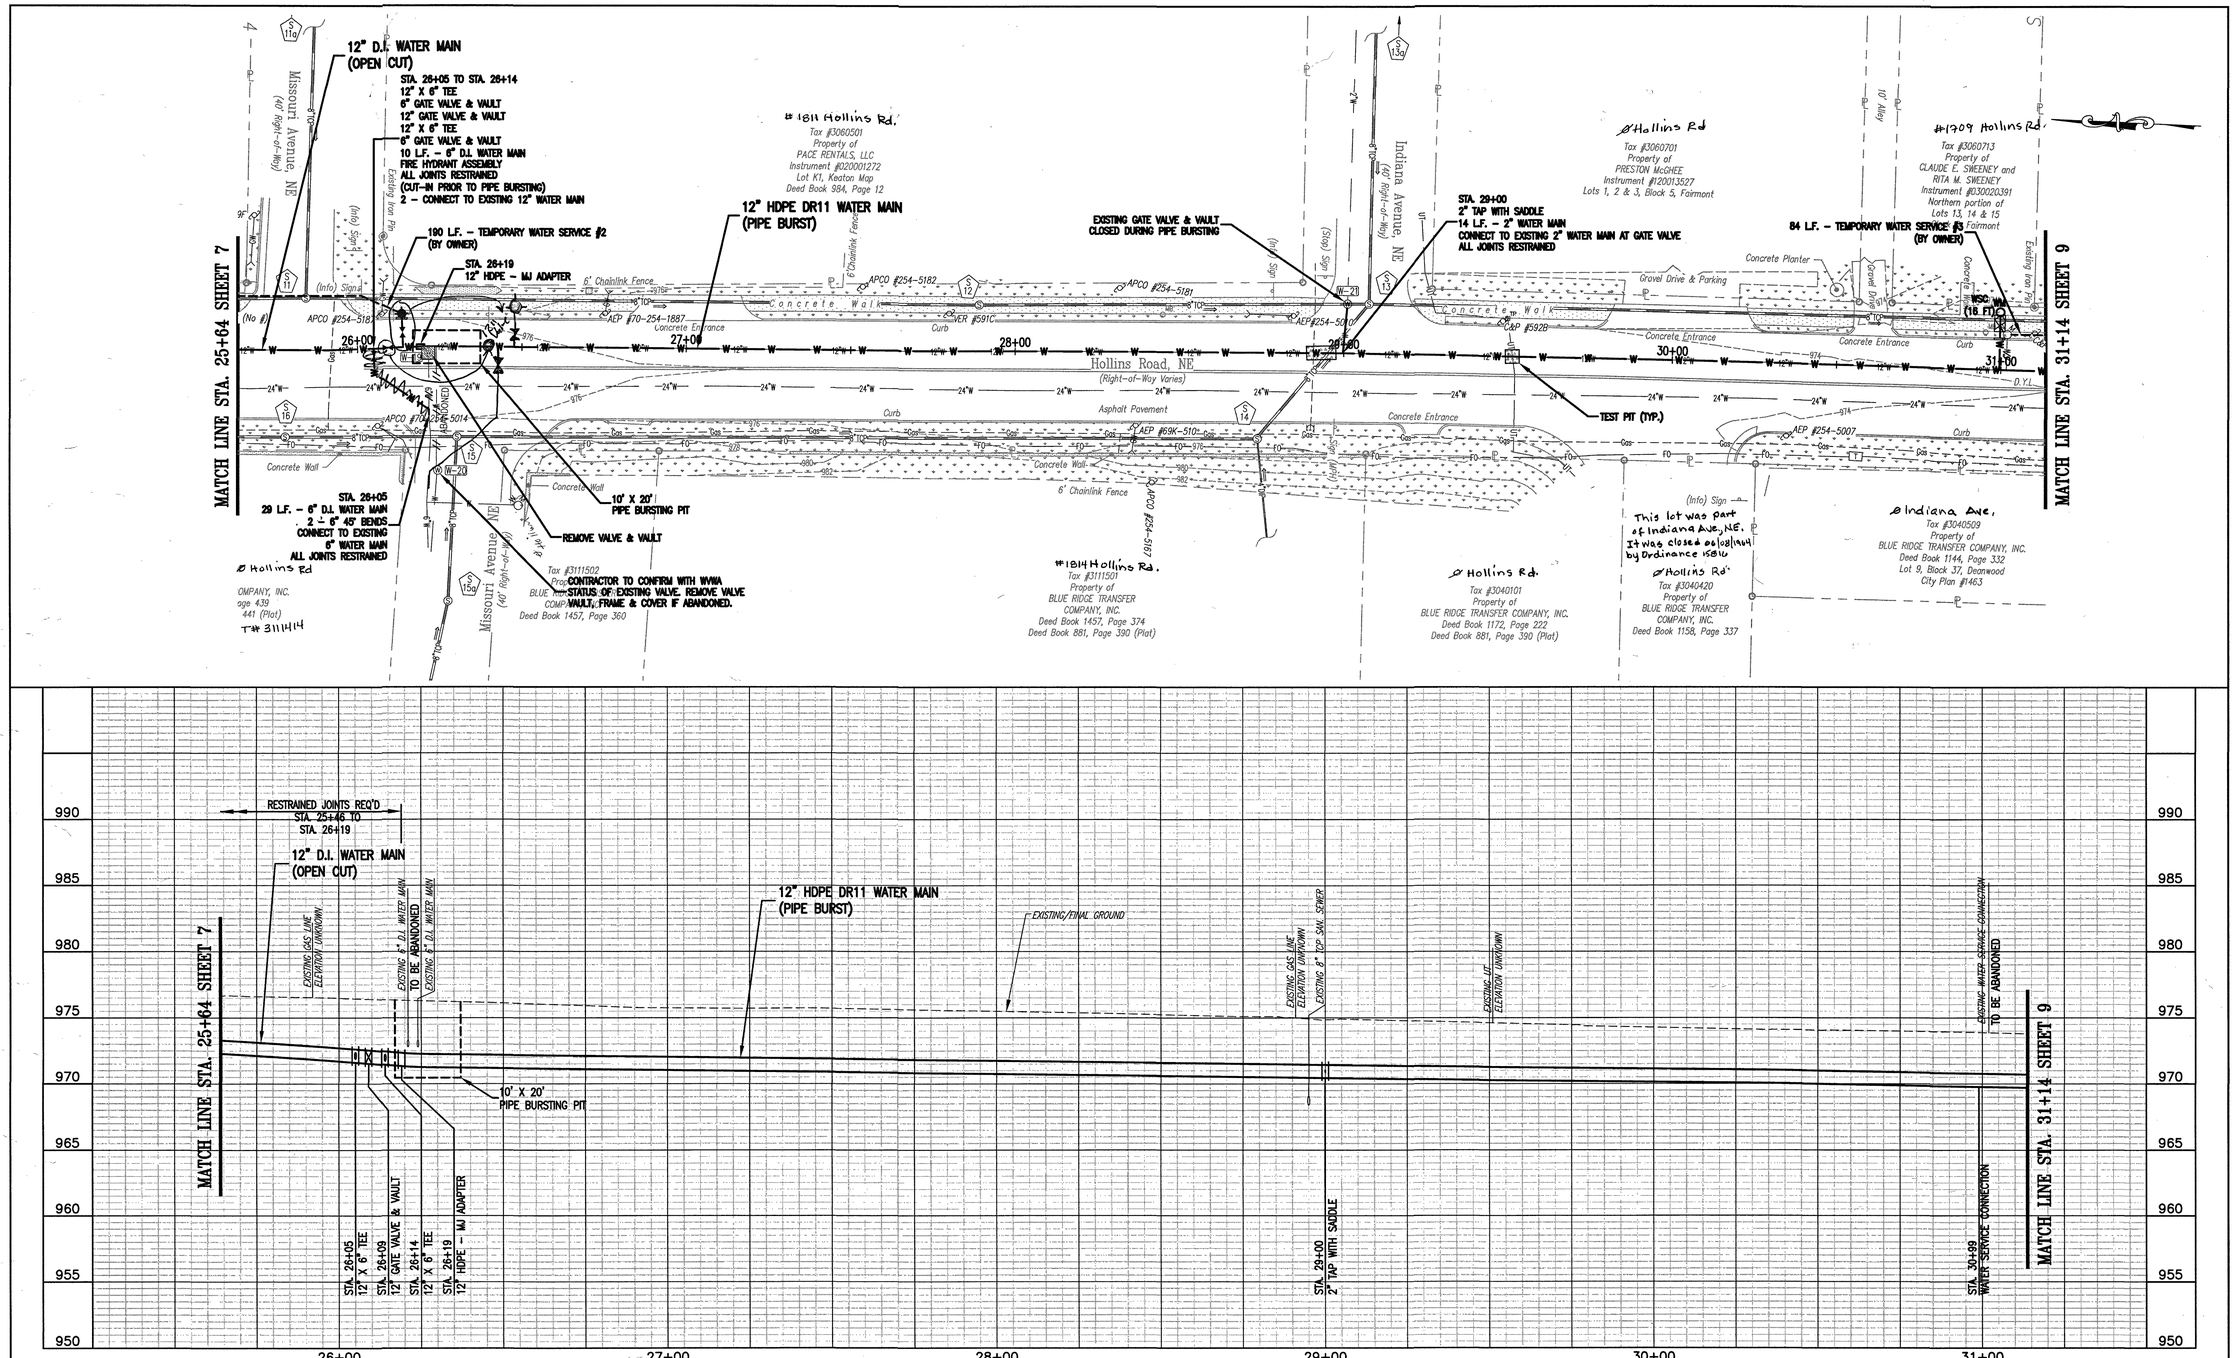

GRAPHIC SCALES

(IN FEET) HORIZ. 1 inch = 20 feet

(IN FEET) VERT: 1 inch = 5 feet

COMMONWEALTH OF VIRGINIA
GARY WAYNE FERN
Lic. No. 048914
9/7/2017
PROFESSIONAL ENGINEER

Whitman, Requardt & Associates, LLP
1700 Kraft Dr, Suite 1200, Blacksburg, VA 24060

WESTERN VIRGINIA WATER AUTHORITY
601 South Jefferson Street, Suite 300
Roanoke, Virginia 24011

DES: PJM	SCALE: AS SHOWN
DRAWN: JES	HORIZ: 1" = 20'
CHECK: GWF	VERT: 1" = 5'
DATE: 9/07/17	

HOLLINS ROAD WATER MAIN REPLACEMENT – PHASE 2

PLAN – PROFILE
STA. 25+64 TO 31+14

REV	DATE	DESCRIPTION

DRAWING	SHEET
–	8