THIS SHEET FOR UTILITY RELOCATION/ADJUSTMENT/BETTERMENT FOR WATER AND SEWER ONLY

DESIGN FEATURES RELATING TO CONSTRUCTION OR TO REGULATION AND CONTROL OF TRAFFIC MAY BE SUBJECT TO CHANGE AS DEEMED NECESSARY BY THE DEPARTMENT

| REVISED | FHWA REGION | STATE | FEDERAL AID PROJECT | ROUTE | STATE PROJECT | SHEET NO. |
|---|---|---|---|---|---|---|
| | 3 | VA. | | 601 | 0601 - 080 - 233, C-501 | 12(9) |

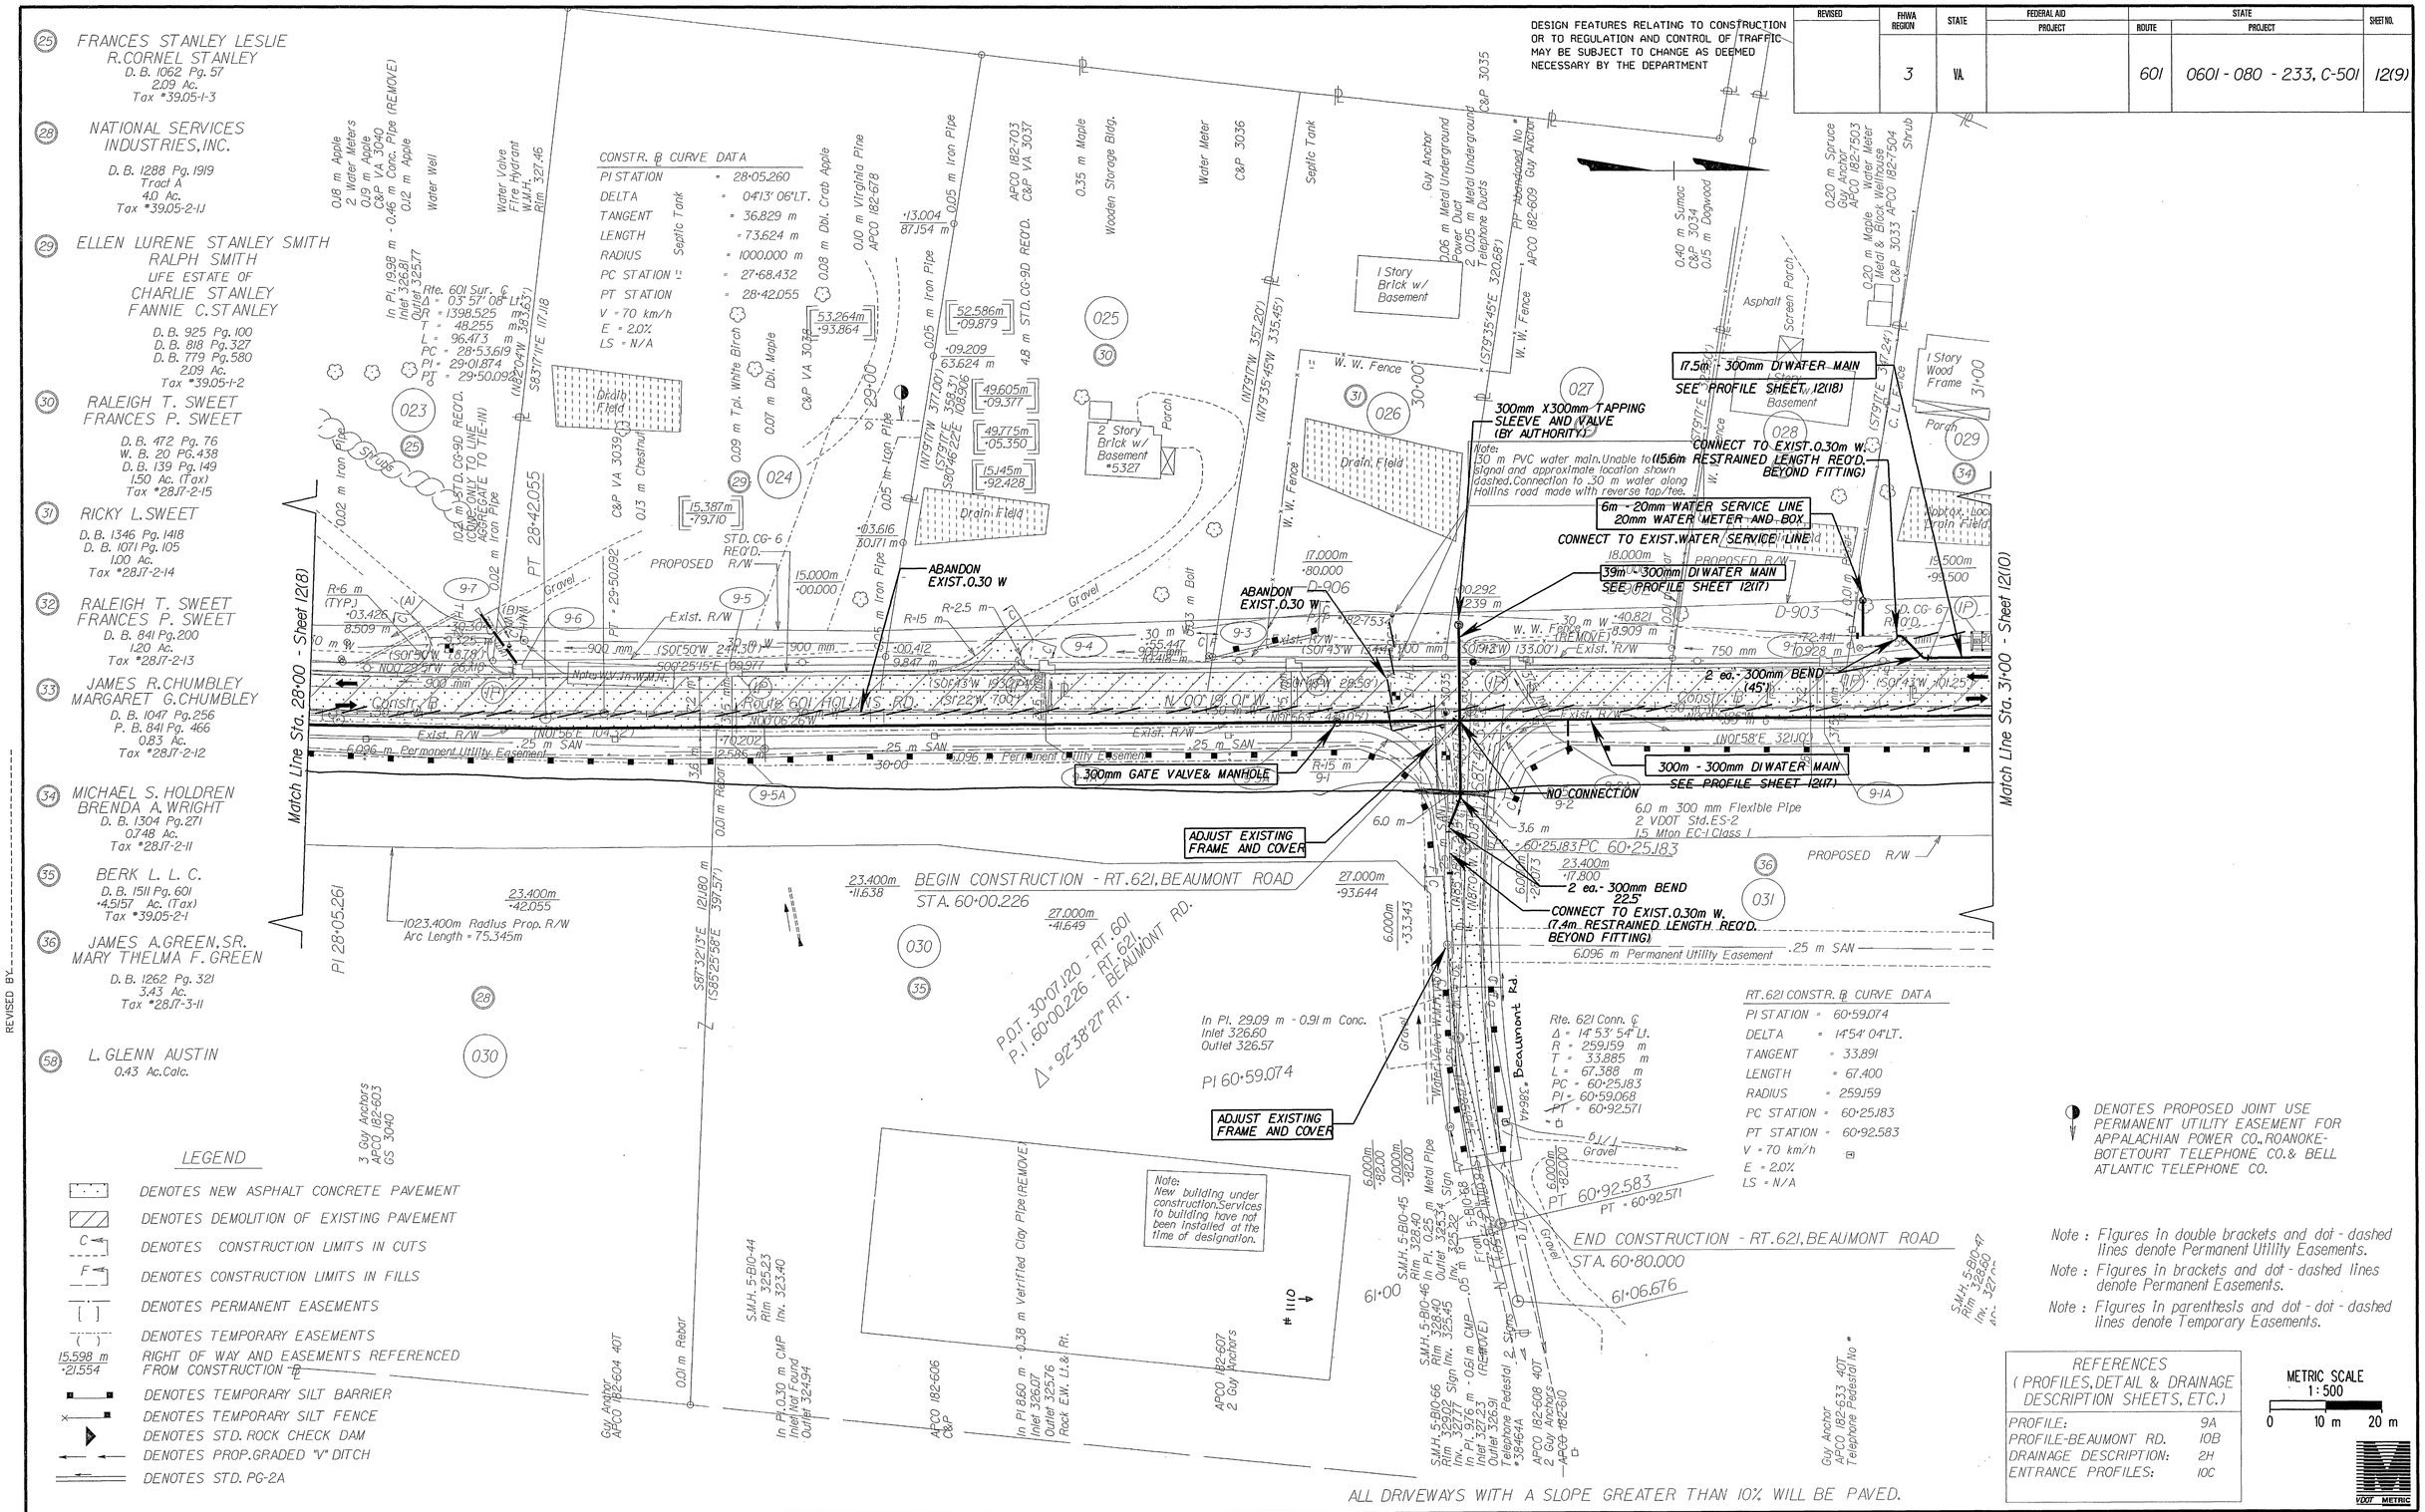


SUPERVISED BY: TIM VERMAATEN (804) 786-5483
SURVEYED BY: MATTERN & CRAIG INC. (540) 345-9342
DESIGNED BY: BRADLEY C. CRAIG, MATTERN & CRAIG INC. (540) 345-9342
CADD OPERATOR: MATTERN & CRAIG INC. (540) 345-9342
REVISED BY:

| PLAN NO. | PROJECT | FILE NO. | SHEET NO. |
|---|---|---|---|
| A | 0601-080-233, C-501 | | 12(9) |

Y:\36721\r36721\36720129.dgn 10/26/2004 1:38:34 PM