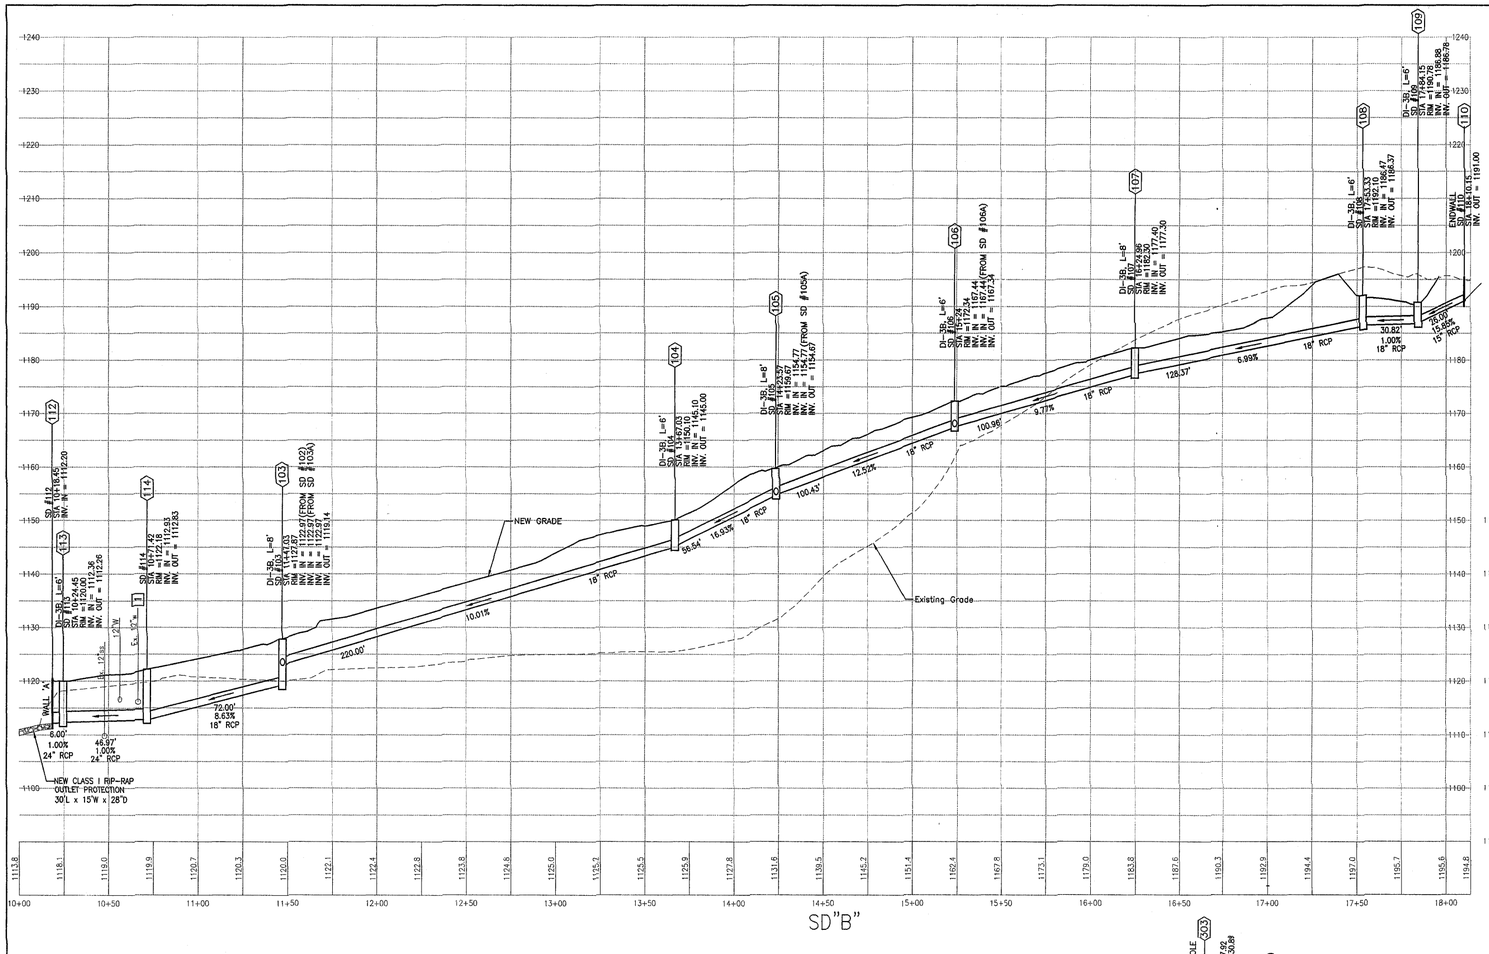

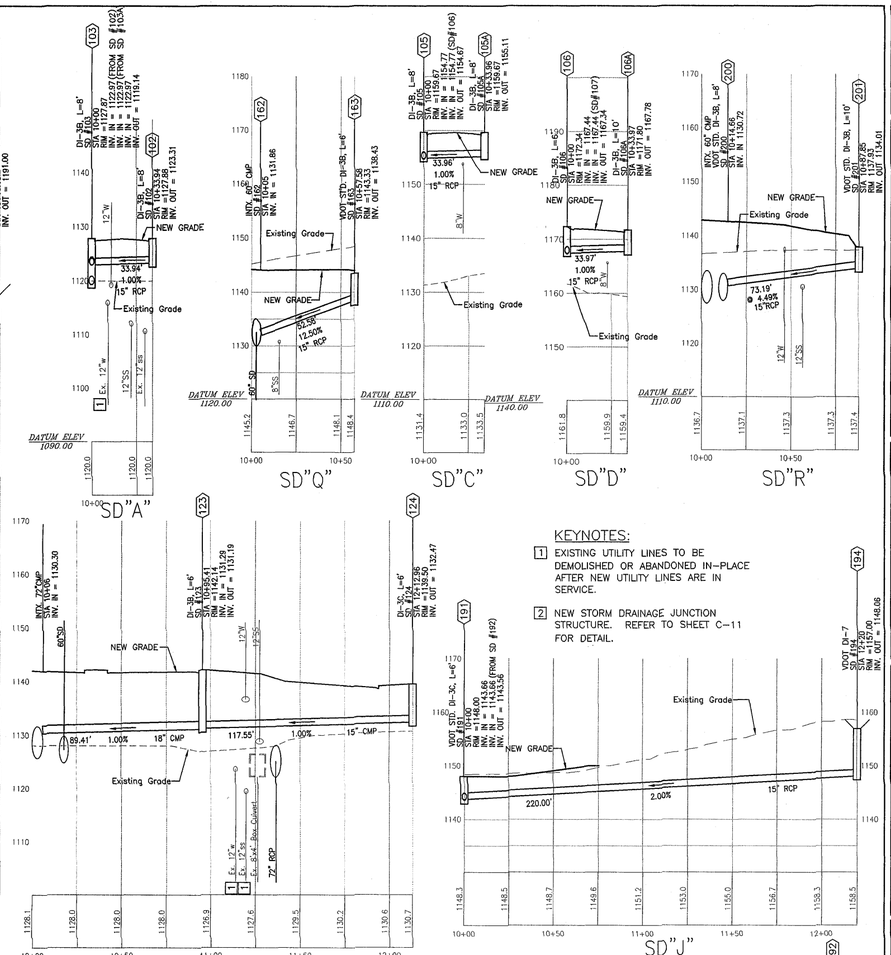

KEYNOTES:

1. EXISTING UTILITY LINES TO BE DEMOLISHED OR ABANDONED IN-PLACE AFTER NEW UTILITY LINES ARE IN SERVICE.
2. NEW STORM DRAINAGE JUNCTION STRUCTURE. REFER TO SHEET C-11 FOR DETAIL.

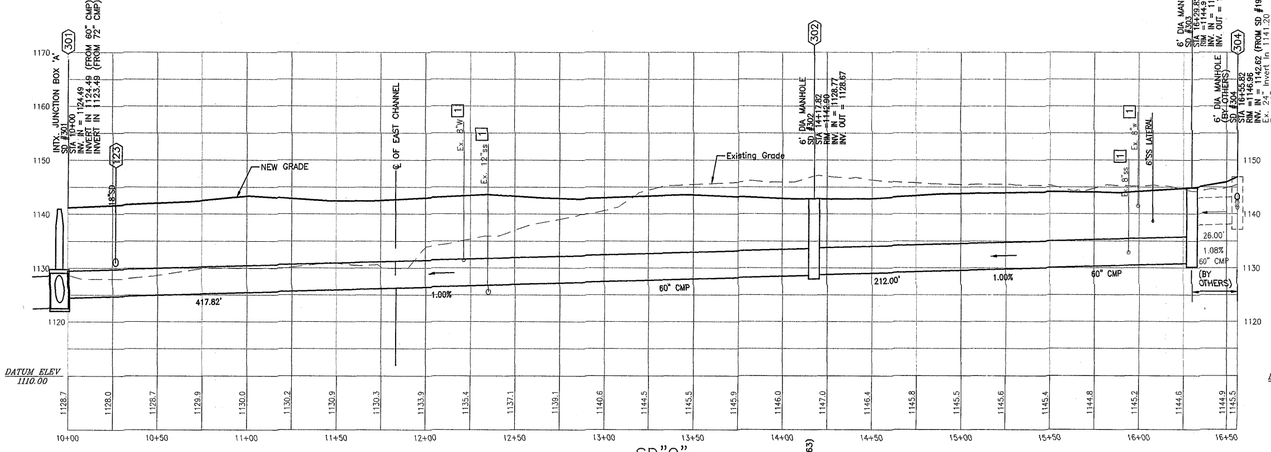

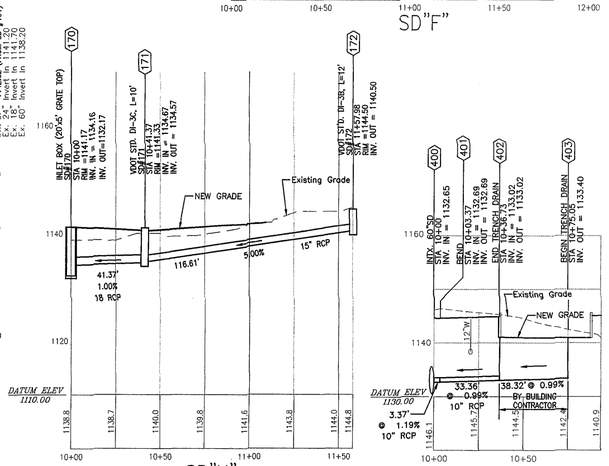

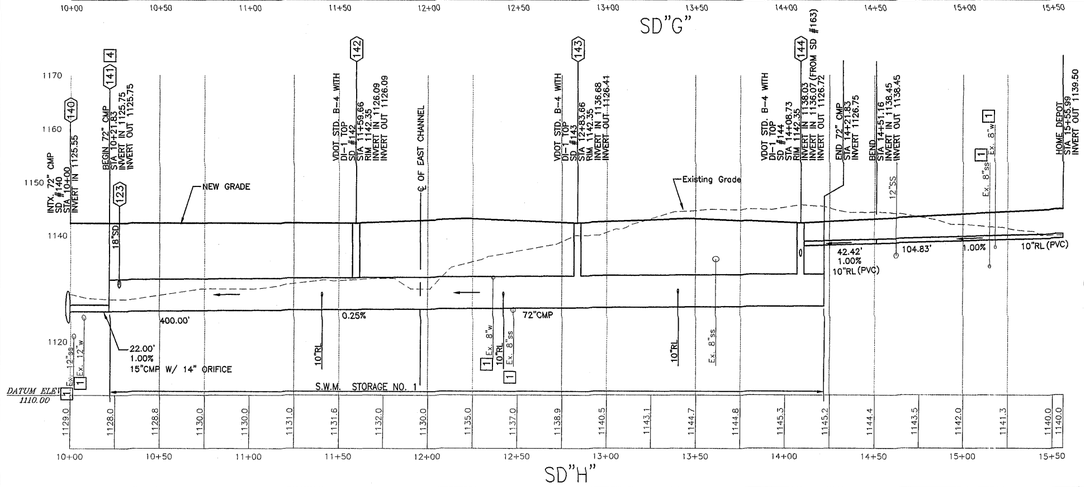

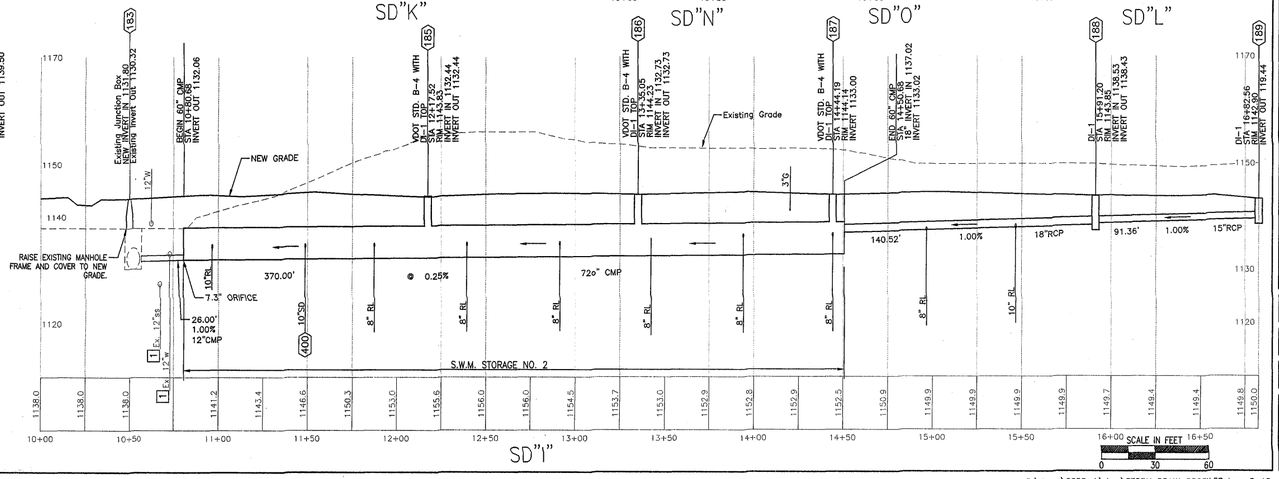

SCALE IN FEET 0 30 60

KEYNOTES:
1. EXISTING UTILITY LINES TO BE DEMOLISHED OR ABANDONED IN-PLACE AFTER NEW UTILITY LINES ARE IN SERVICE.
2. NEW STORM DRAINAGE JUNCTION STRUCTURE. REFER TO SHEET C-11 FOR DETAIL.

Mattern & Craig
CONSULTING ENGINEERS • SURVEYORS
701 FIRST STREET
ROANOKE, VIRGINIA 24016
PHONE (540) 345-3312
FAX (540) 345-7691

Built On Reputation

Revisions	Date

Issue Date: April 14, 2006
Drawn By: CZV
Designed By: WTA
Checked By: WTA
Date: 1-14-2006

THE HOME DEPOT - SITE DEVELOPMENT PLANS
FRANKLIN ROAD AND VALLEY AVENUE

STORM DRAIN PROFILES

CITY OF ROANOKE, VIRGINIA

Vertical Scale: 1" = 10'
Horizontal Scale: 1" = 30'
Commission No. 2358-A
Sheet No.: C-10

R:\dwgs\2358-A\dwg\STORM DRAIN PROFILES.dwg, C-10, 06/12/2006 9:06:46 AM