TYPICAL SECTION

SCALE: 1/8" = 1'-0"

SECTION A–A

SCALE: 3/8" = 1'-0"

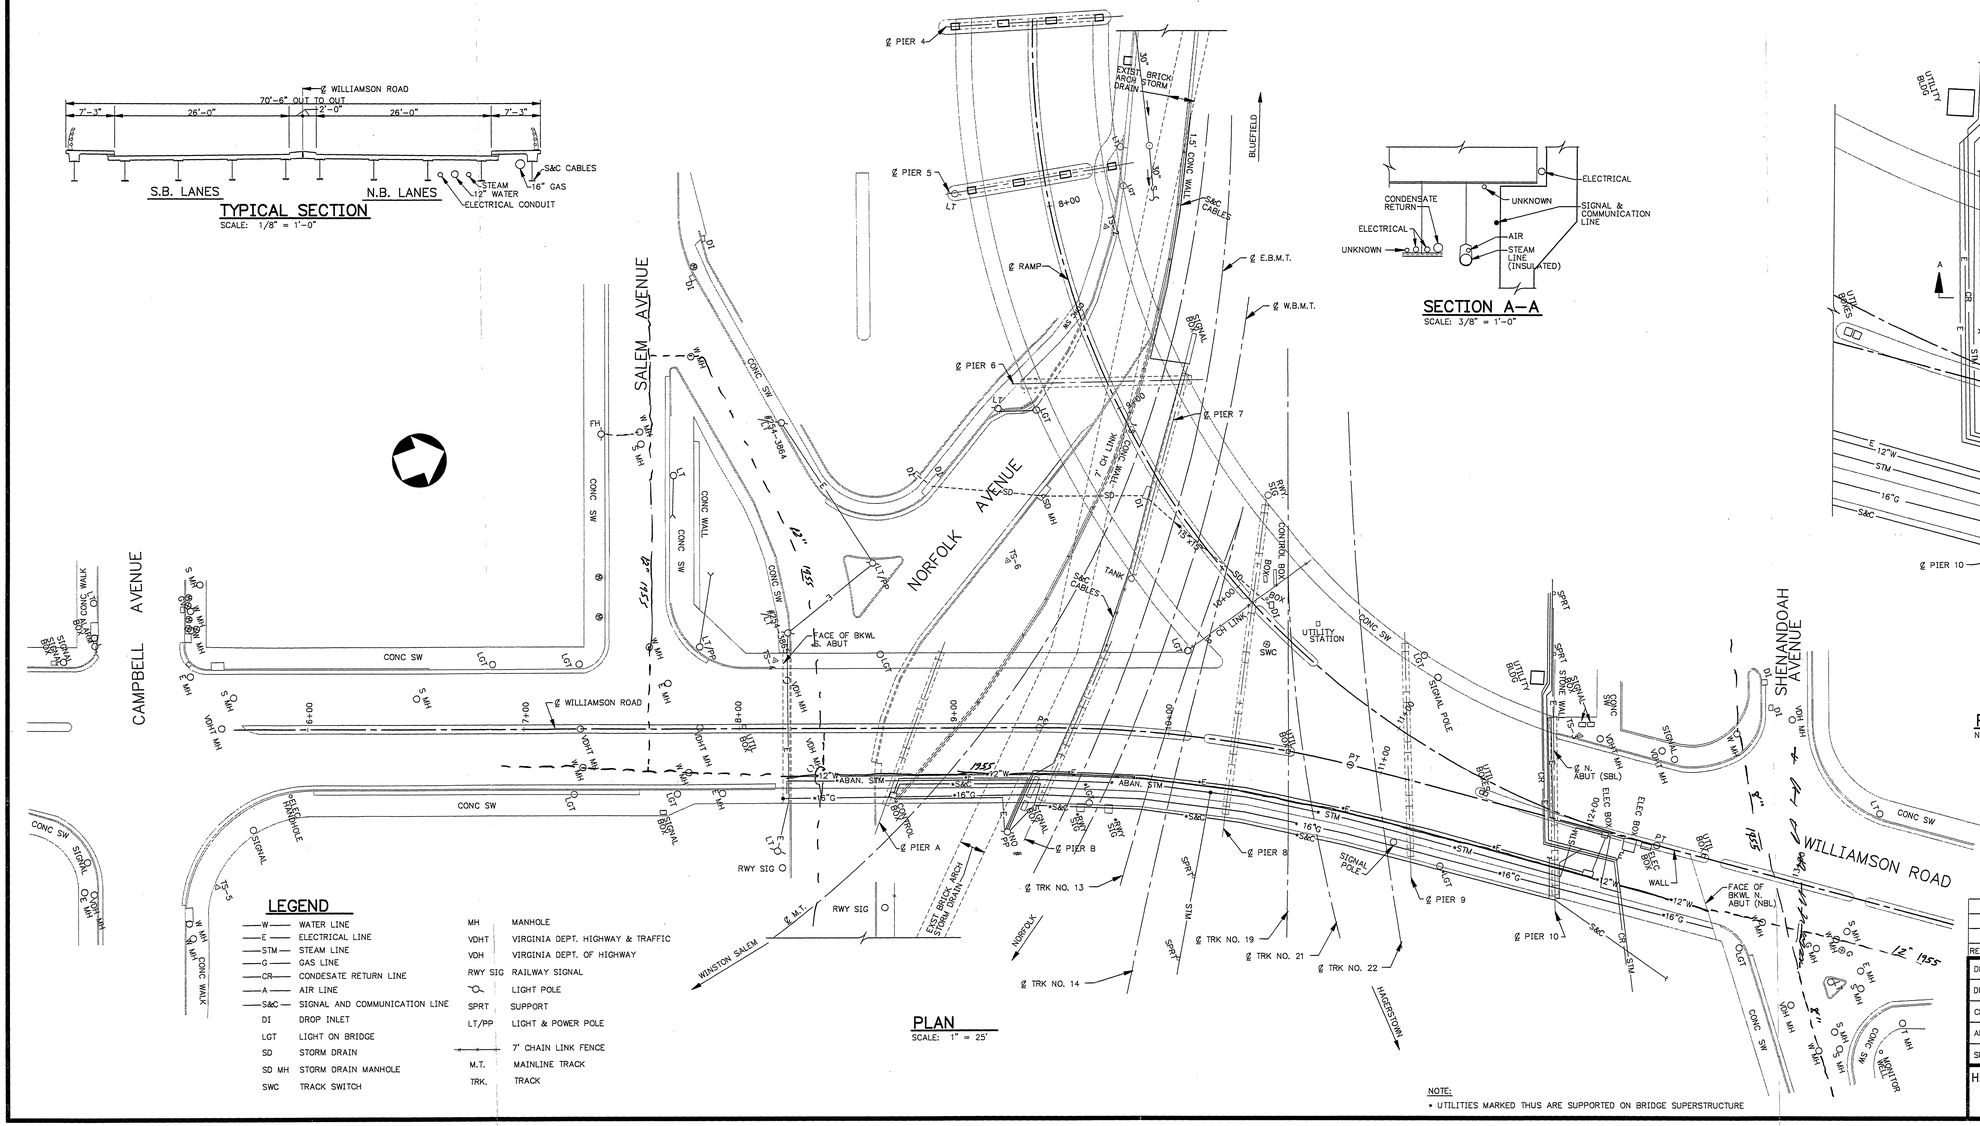

PLAN

SCALE: 1" = 25'

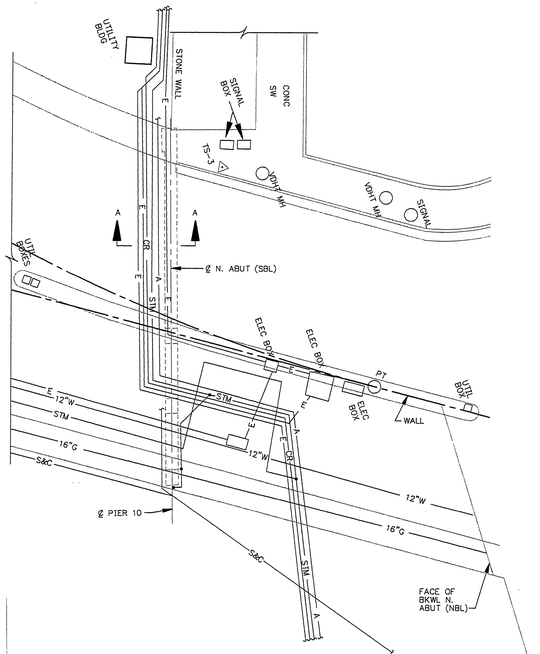

PARTIAL PLAN @ N. ABUT/PIER 10

NO SCALE

LEGEND

—W—	WATER LINE
—E—	ELECTRICAL LINE
—STM—	STEAM LINE
—G—	GAS LINE
—CR—	CONDESATE RETURN LINE
—A—	AIR LINE
—S&C—	SIGNAL AND COMMUNICATION LINE
DI	DROP INLET
LGT	LIGHT ON BRIDGE
SD	STORM DRAIN
SD MH	STORM DRAIN MANHOLE
SWC	TRACK SWITCH
MH	MANHOLE
VDHT	VIRGINIA DEPT. HIGHWAY & TRAFFIC
VDH	VIRGINIA DEPT. OF HIGHWAY
RWY SIG	RAILWAY SIGNAL
	LIGHT POLE
SPRT	SUPPORT
LT/PP	LIGHT & POWER POLE
	7' CHAIN LINK FENCE
M.T.	MAINLINE TRACK
TRK.	TRACK

NOTE:

- UTILITIES MARKED THUS ARE SUPPORTED ON BRIDGE SUPERSTRUCTURE

REVISION	DATE	DESCRIPTION	BY	APP

DESIGNED	GMM
DRAWN	DES
CHECKED	JFL
APPROVED	
SUBMITTED	

CITY OF ROANOKE, VA.

HUNTER VIADUCT

EXISTING UTILITY PLAN

HAYES, SEAY, MATTERN & MATTERN, INC.
ARCHITECTS – ENGINEERS – PLANNERS
ROANOKE, VIRGINIA

SCALE 1" = 25'	COMM. NO. 2894A
DATE 6/16/95	SHEET 1 OF 1

UTIL-2 C2894A JJ1595 REV. D ACAD MCA PLOT SCALE: 1=25 -69'58'04" @ 0,0