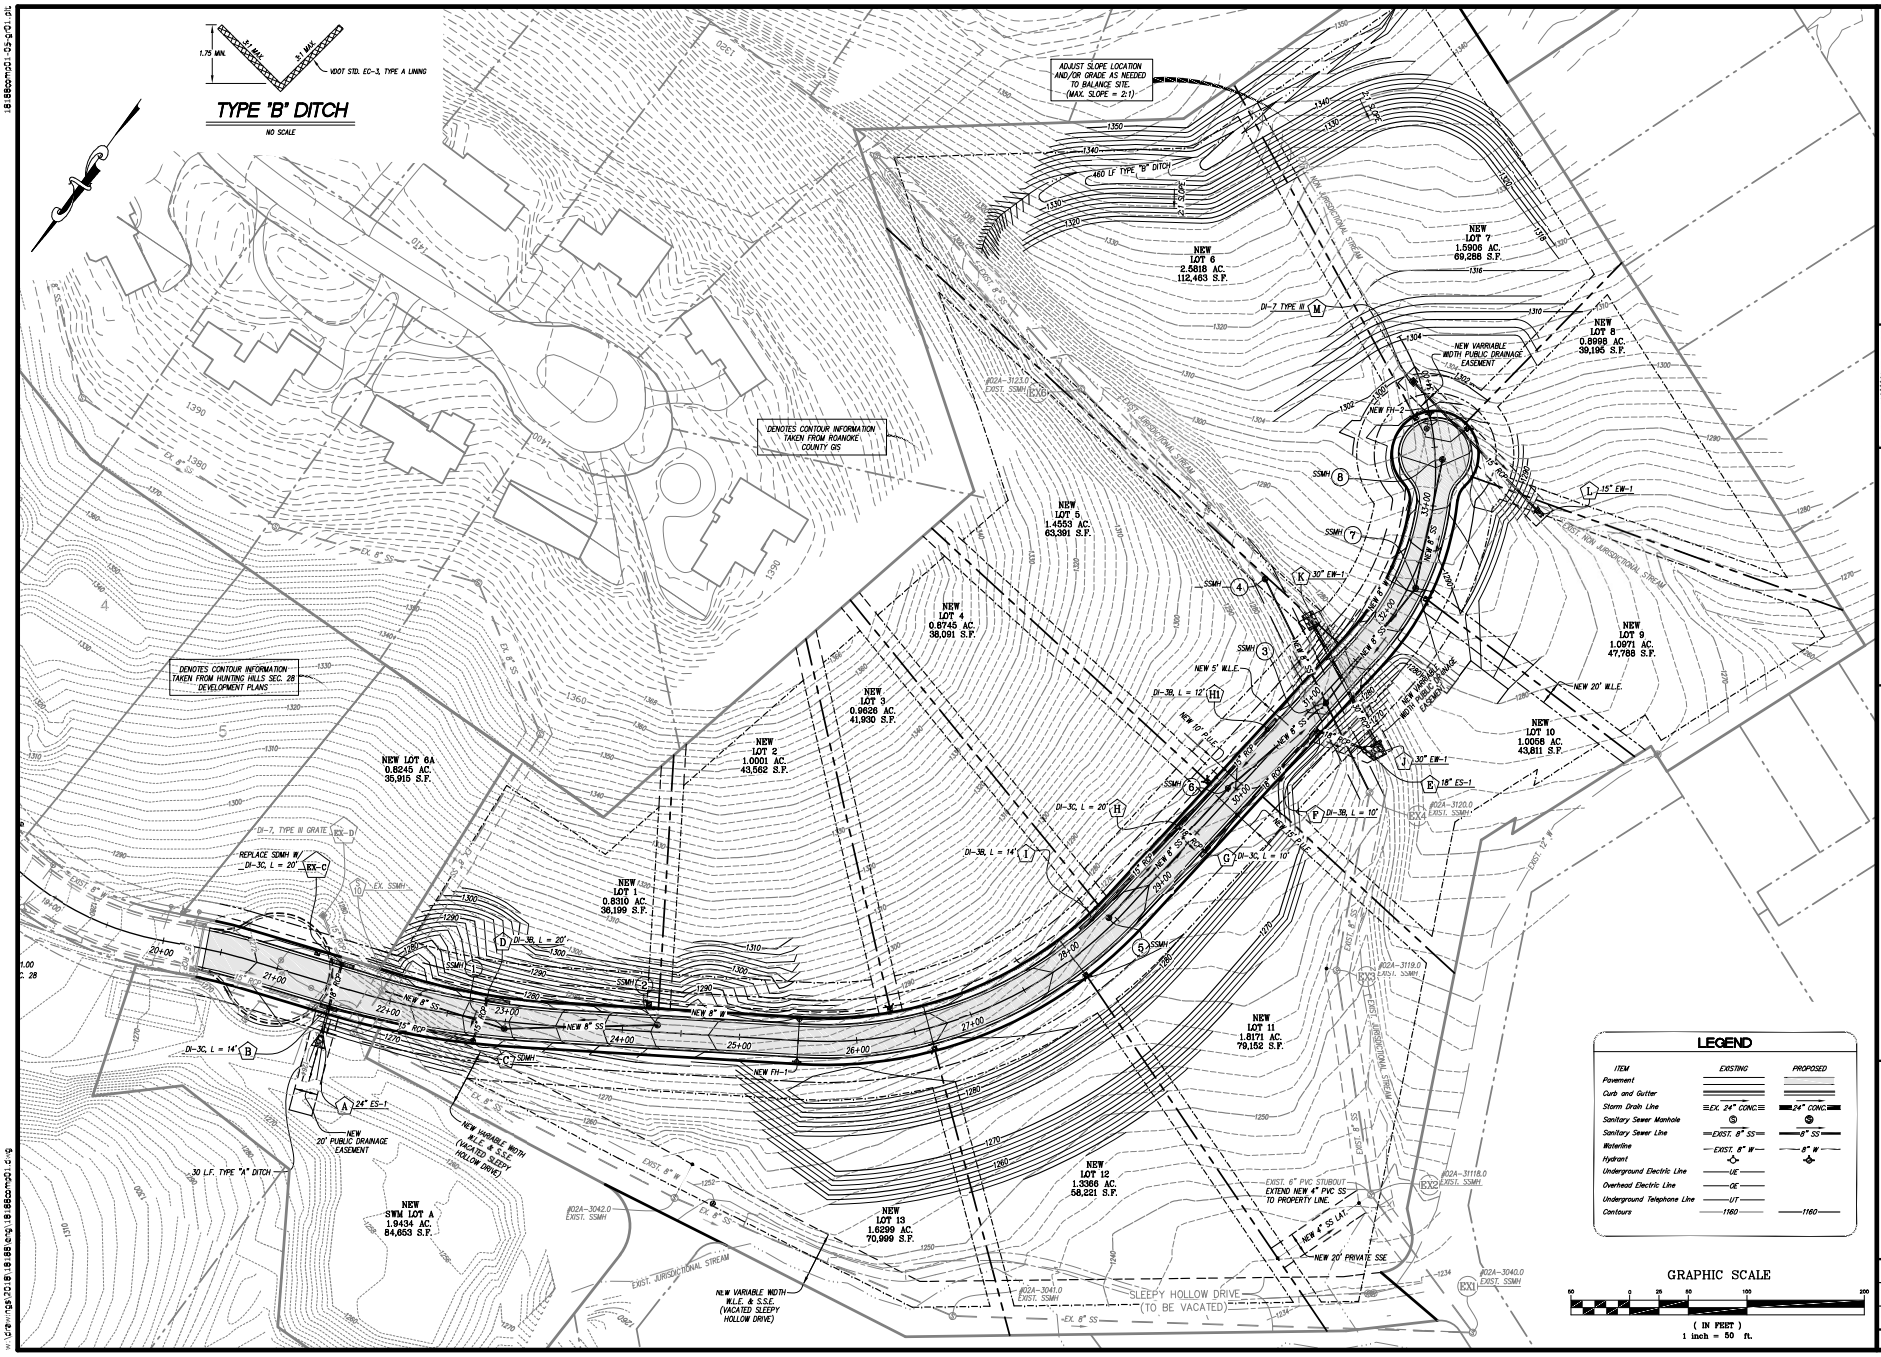

Lumsden Associates, P.C.
ENGINEERS | SURVEYORS | PLANNERS
485 BRAMBLETON AVENUE
P.O. BOX 20669
ROANOKE, VIRGINIA 24018
PHONE (540) 774-4411
FAX (540) 772-9415
WWW.LUMSDENPC.COM

COMMONWEALTH OF VIRGINIA
ANDREW P. LUMSDEN
Lic. No. 052216
4/27/20
PROFESSIONAL ENGINEER

GRADING PLAN

DEVELOPMENT PLAN
FOR
HUNTING HILLS, SECTION 29
PREPARED FOR
OLD HERITAGE CORPORATION
CAVE SPRING MAGISTERIAL DISTRICT
ROANOKE COUNTY, VIRGINIA

NO.	DATE	DESCRIPTION
1		
2		
3		
4		
5		

REVISIONS

DATE: April 27, 2020
SCALE: 1" = 50'
COMMISSION NO. 16-186
SHEET 5 OF 11

APPROVED, 4/30/2020