14 utilities

6 NSS
8 PSS

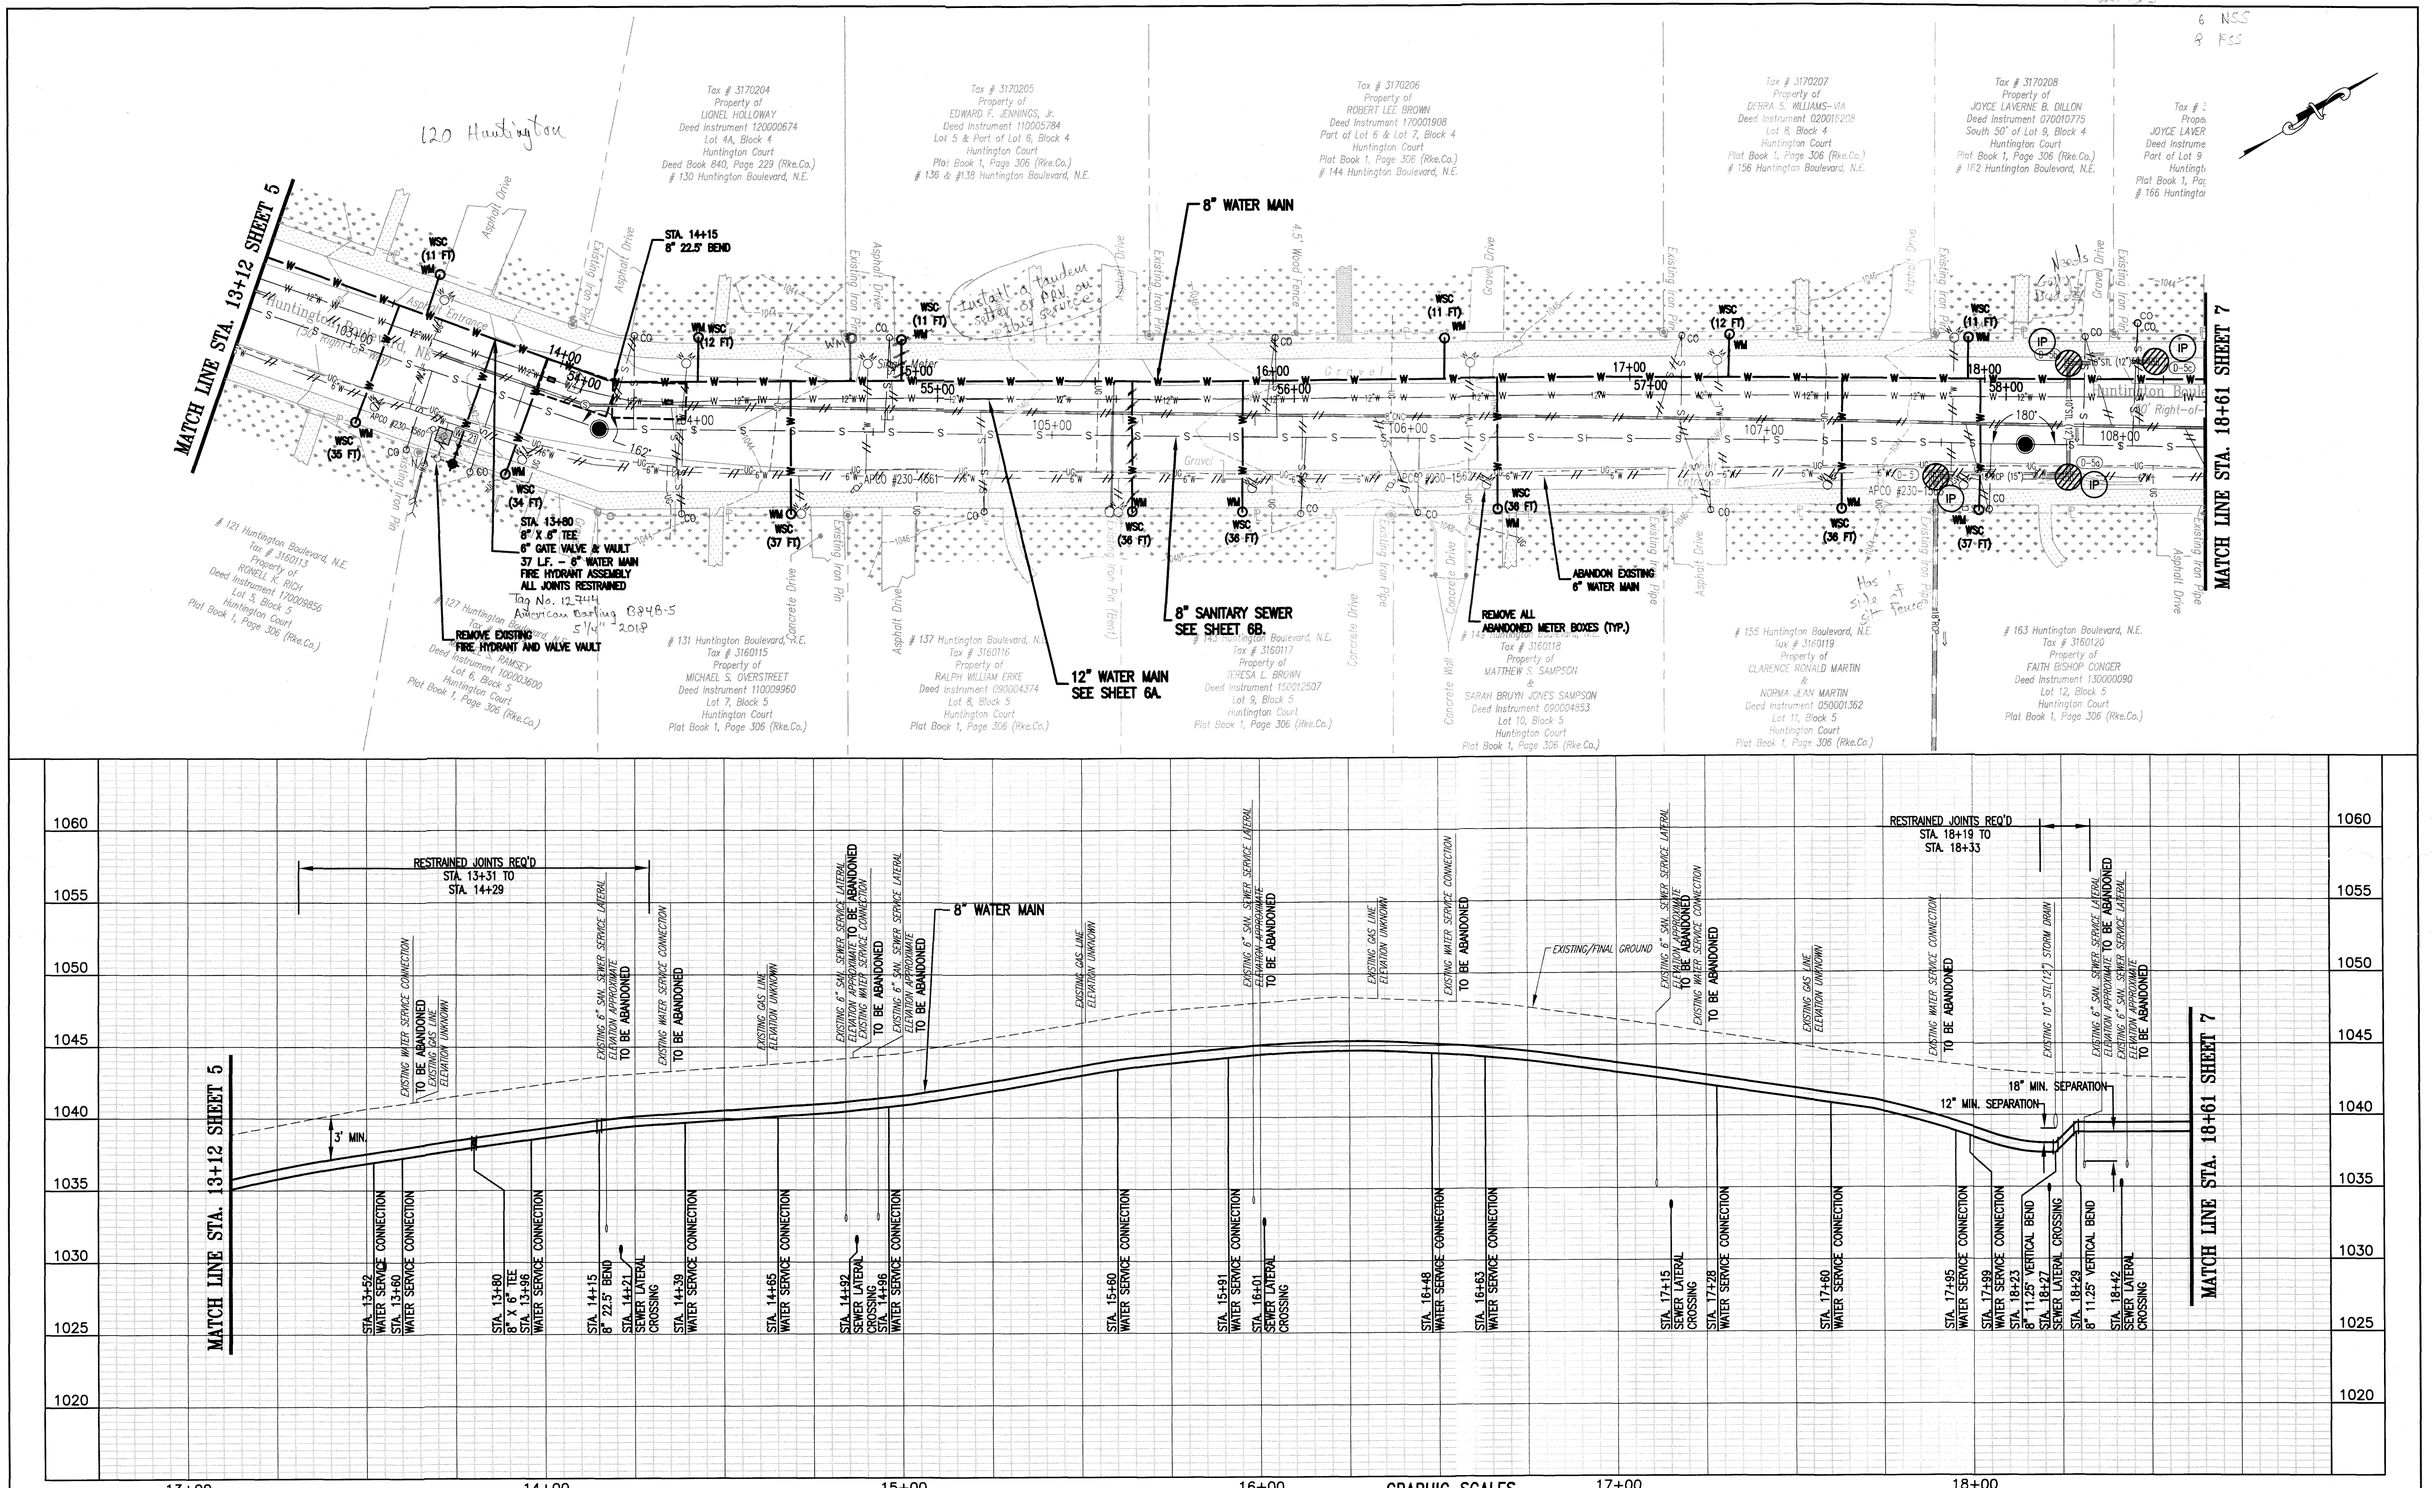

GRAPHIC SCALES

(IN FEET)
HORIZ. 1 inch = 20 feet

(IN FEET)
VERT: 1 inch = 5 feet

COMMONWEALTH OF VIRGINIA
PAULA JEANETTE MOORE
Lic. No. 35821
6/6/18
PROFESSIONAL ENGINEER

WRA
Whitman, Requardt & Associates, LLP
1700 Kraft Dr, Suite 1200, Blacksburg, VA 24060

WESTERN VIRGINIA WATER AUTHORITY
601 South Jefferson Street, Suite 300
Roanoke, Virginia 24011

DES: PJM	SCALE: AS SHOWN
DRAWN: JES	HORIZ: 1" = 20'
CHECK: GWF	VERT: 1" = 5'
DATE: 6/6/18	

HUNTINGTON BLVD
WATER & SEWER MAIN REPLACEMENT

8" WATER MAIN PLAN – PROFILE
STA. 13+12 TO STA. 18+61

REV	DATE	DESCRIPTION

DRAWING	SHEET
–	6