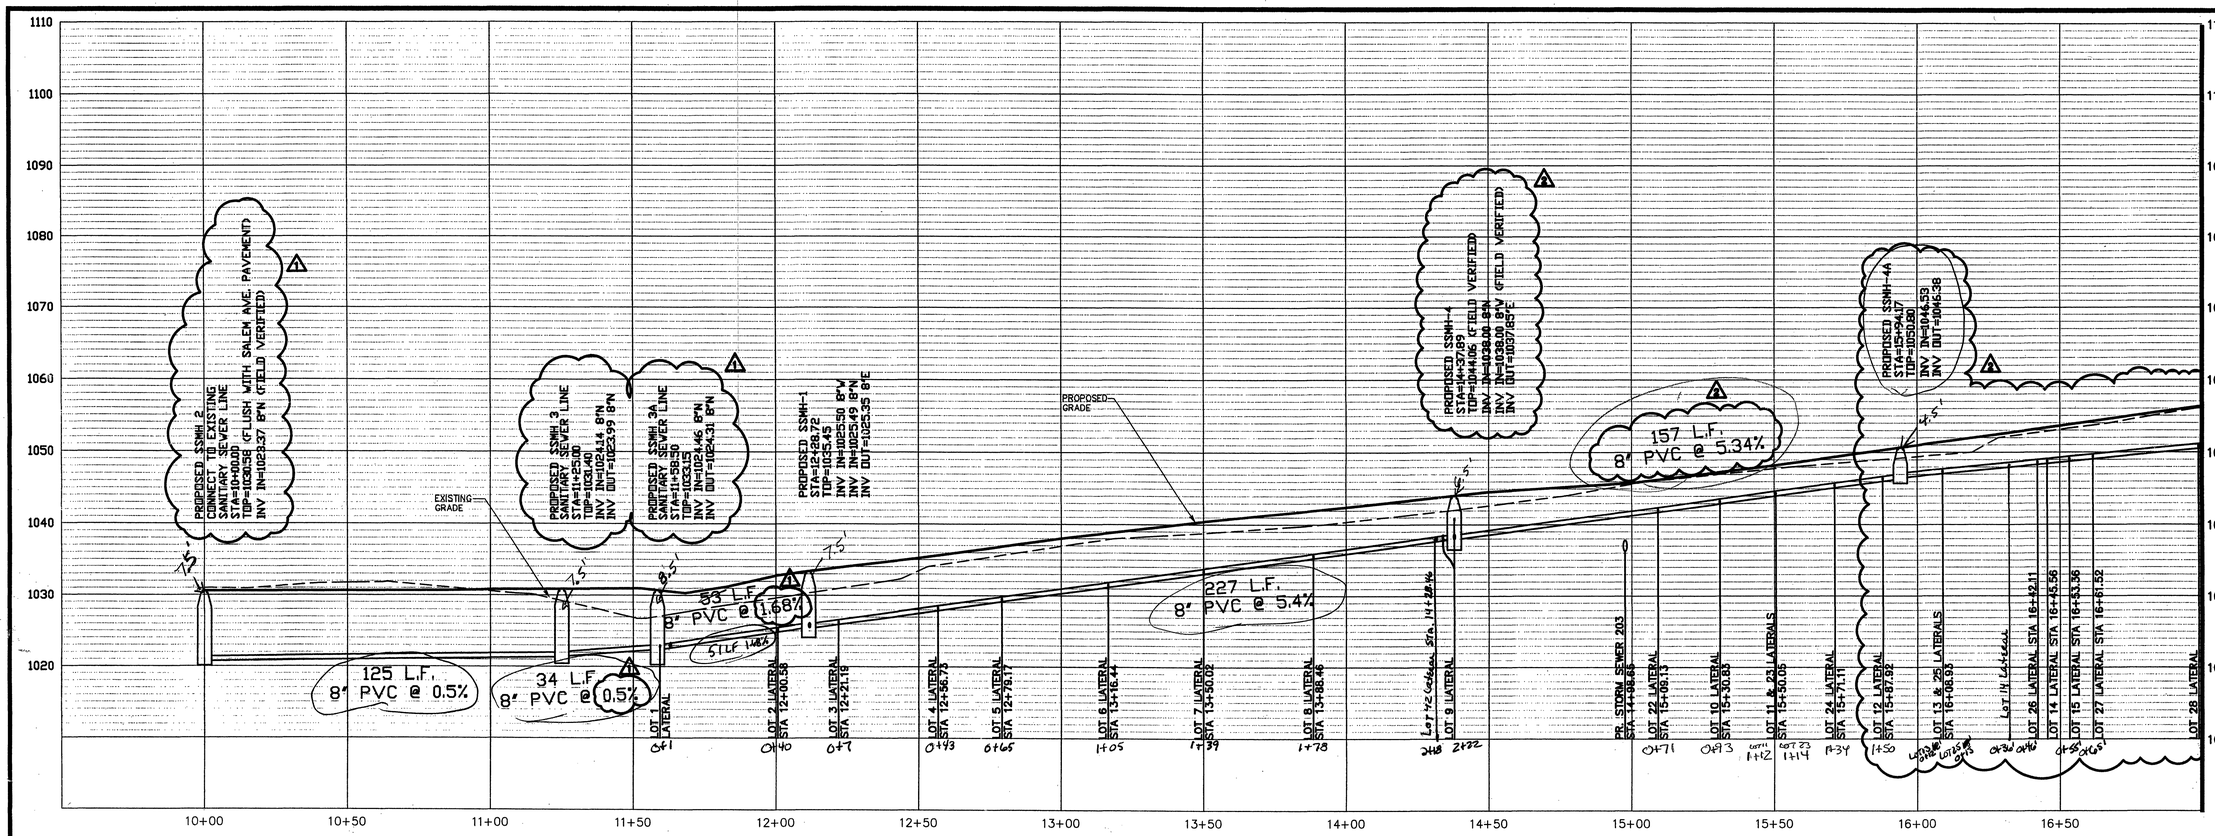

SANITARY SEWER 03 PROFILE
SCALE = 1"=25'H, 1"=10'V

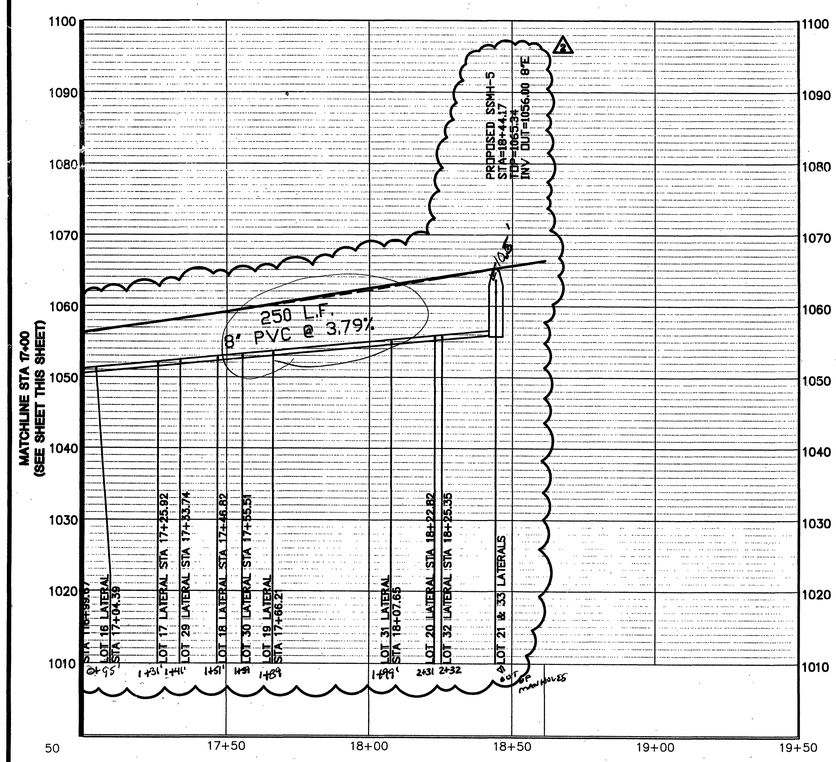

GAY AND NEEL, INC.
CIVIL ENGINEERING
LAND PLANNING
SURVEYING
328 Mountain Avenue S.W.
Roanoke, Virginia 24016
Phone: (540) 345-1110 Fax: (540) 345-5560
Email: info@gayandneel.com

MATCHLINE STA 17+00
(SEE SHEET THIS SHEET)

Sanitary Sewer Profiles

R.R.H.A
Hurt Park Site Plan
City Of Roanoke, Virginia

COMMONWEALTH OF VIRGINIA
RICHARD C. MURPHY
Lic. No. 041898
08/08/08
PROFESSIONAL ENGINEER

REVISED:
07/13/07
09/14/07
10/22/07
07/16/08 △1
08/08/08 △2

DESIGNED/CALC.MGG,AMC
CHECKED: RCM
DRAWN: AMC,PLJ
SCALE: 1"=10'V,1"=25'H
DATE: 04/18/07

JOB NO. 1588.0

SHEET 17 OF 32

U:\Drawings\1588\dwg\CIV-3D-AMC1588-SP-R4-080808.dwg, Sewer Profiles 2, 8/8/2008 4:02:28 PM, mtomlinson, RKE HP DesignJet 500.pc3, 1:1