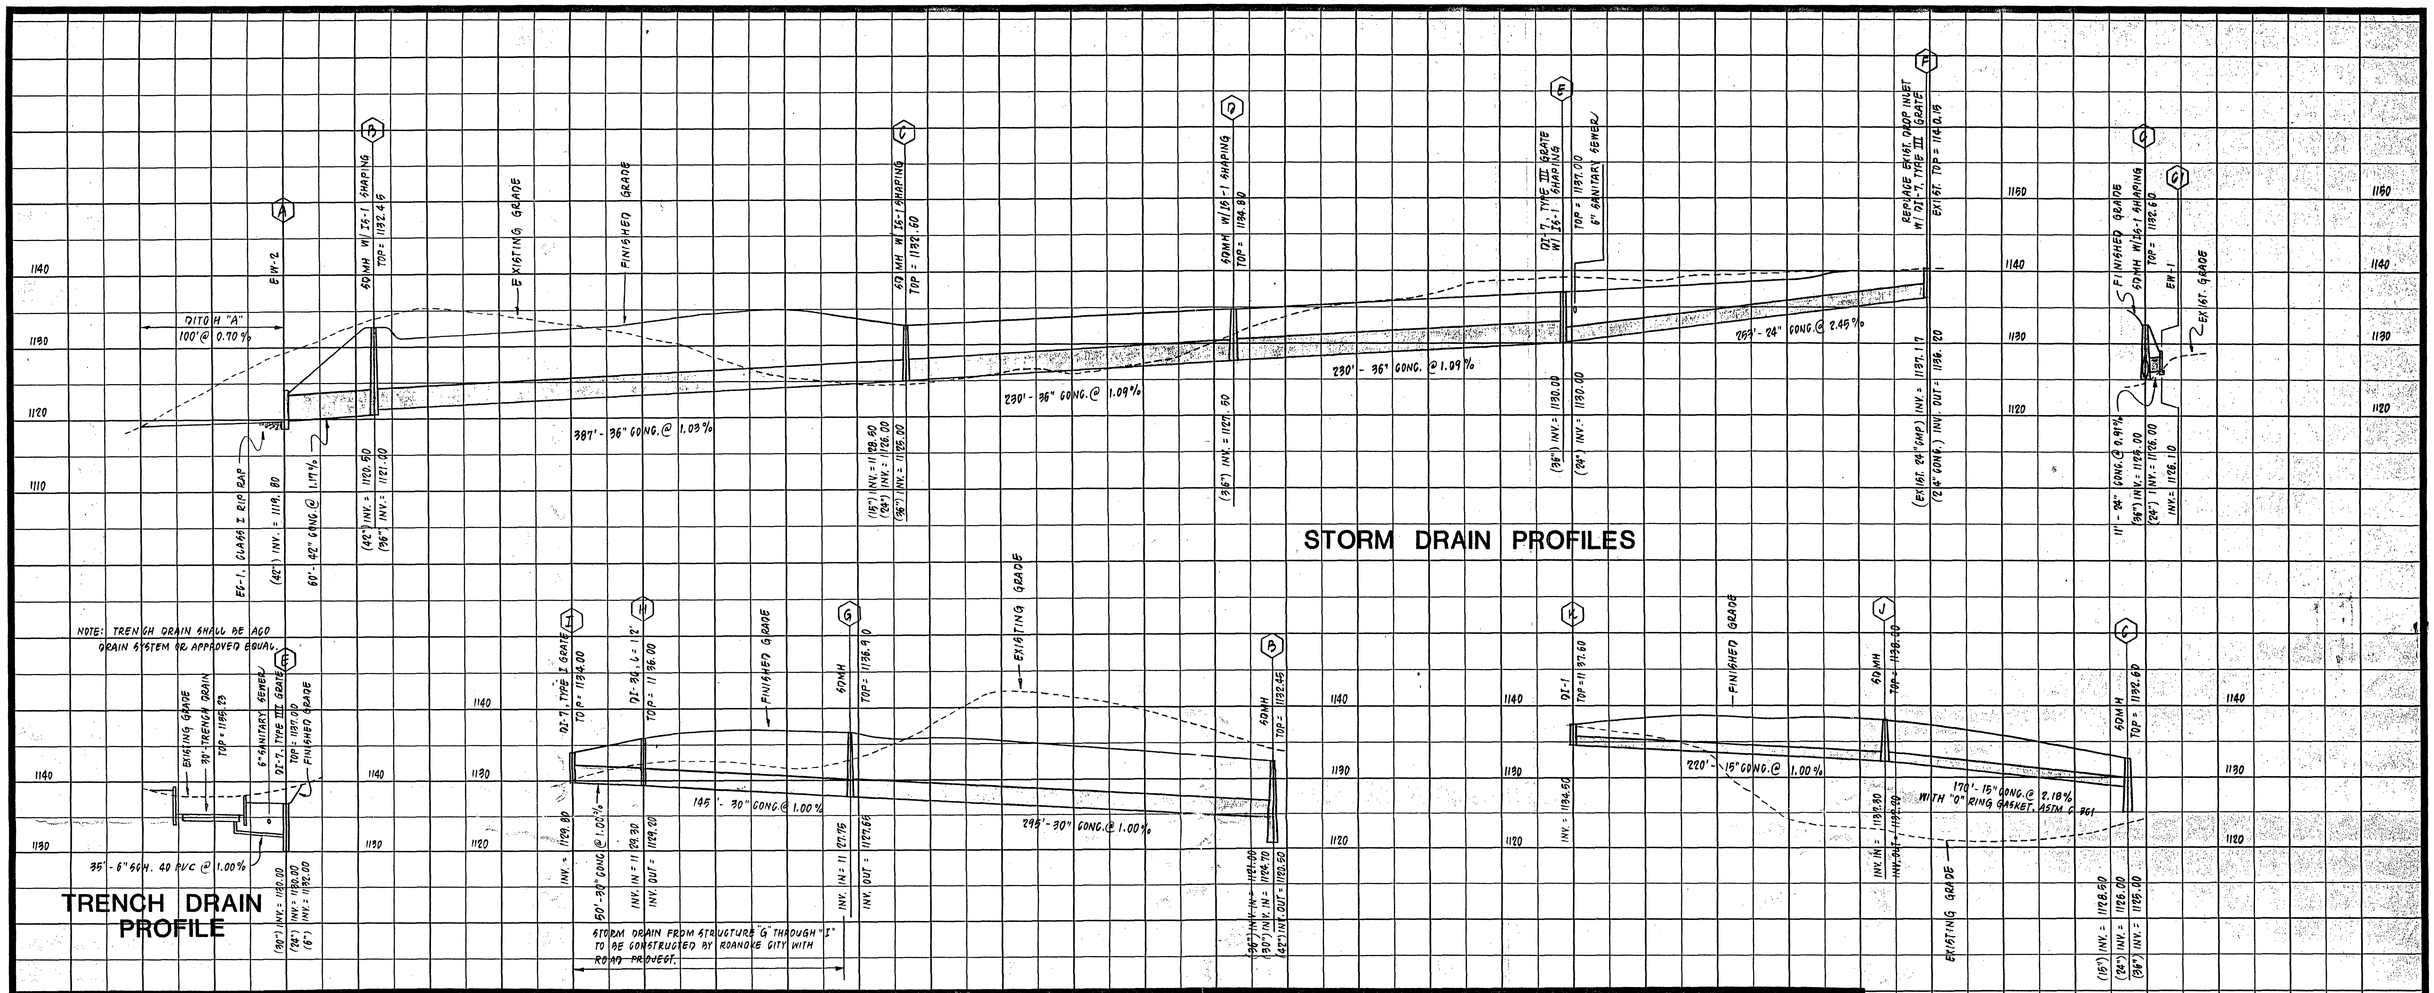

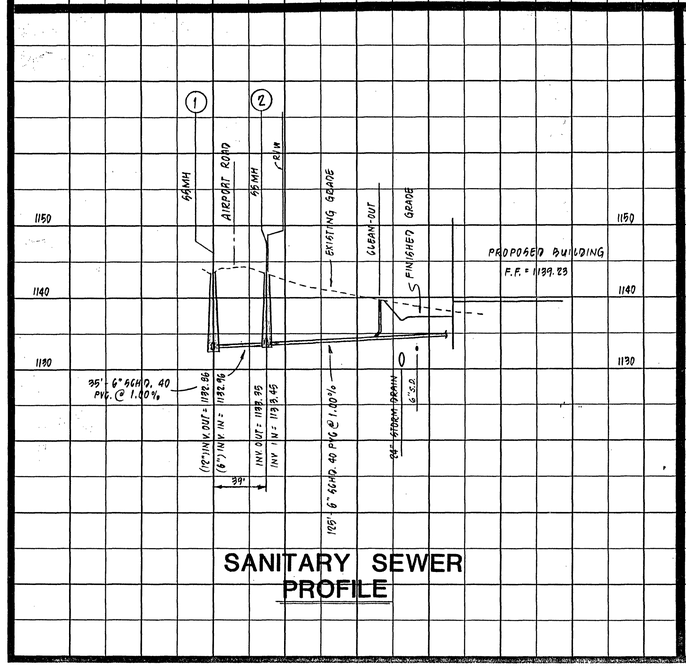

SANITARY SEWER PROFILE

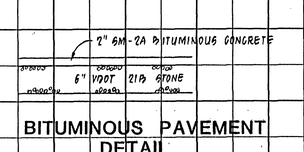

BITUMINOUS PAVEMENT DETAIL

NOT TO SCALE

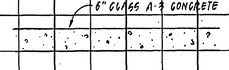

CONCRETE PAVEMENT DETAIL

NOT TO SCALE

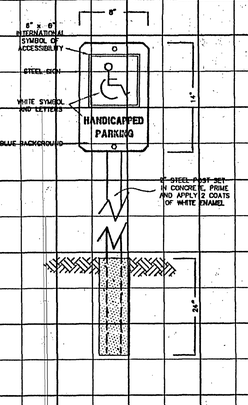

HANDICAP PARKING SIGN (S1)

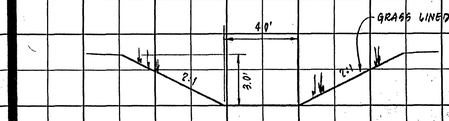

DITCH "A"

NOT TO SCALE

REVISION	DATE	DESCRIPTION

DESIGNED MSW, GDA

DRAWN RAG

CHECKED MSW

COMMONWEALTH OF VIRGINIA
MICHAEL S. WEBB
No. 012656
3-5-97
PROFESSIONAL ENGINEER

PROFILES & DETAILS
FOR
INNOTECH, INC.
PREPARED FOR
GEOFFREY M. OTTAWAY
LOCATED ON AIRPORT ROAD
ROANOKE, VIRGINIA

LUMSDEN ASSOCIATES, P.C.
ENGINEERS-SURVEYORS-PLANNERS
ROANOKE, VIRGINIA

SCALE: 1" = 50' HORIZ. 1" = 10' VERT.

COMM: 96-427

DATE: 24 APR. 1997

SHEET 4 of 7