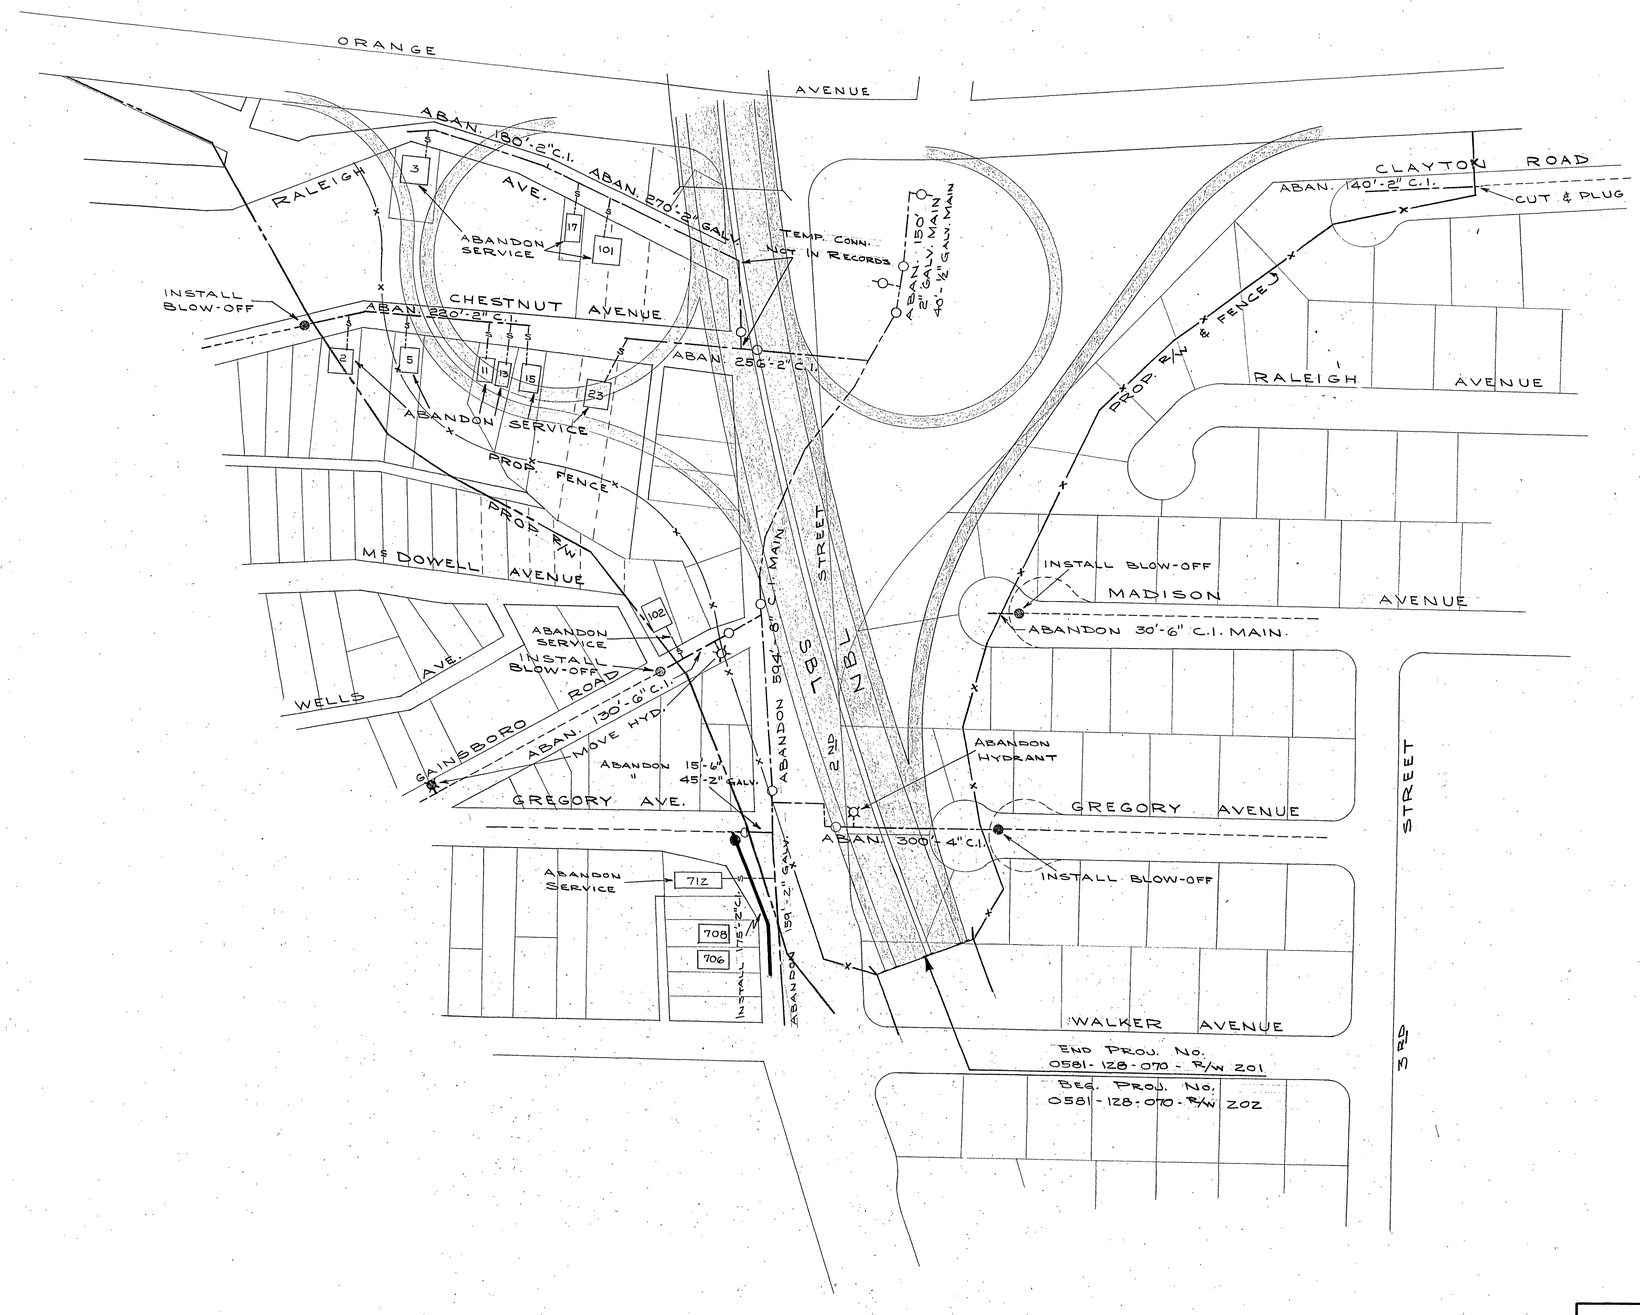

UTILITY ADJUSTMENT PLAN

CITY OF ROANOKE

WATER DEPARTMENT

PROJECT NO.

0581 - 128 - 070
R/W - 201

SCALE - 1" = 100'