


Intersects w/ West River Rd.

**ACCESS ROAD**

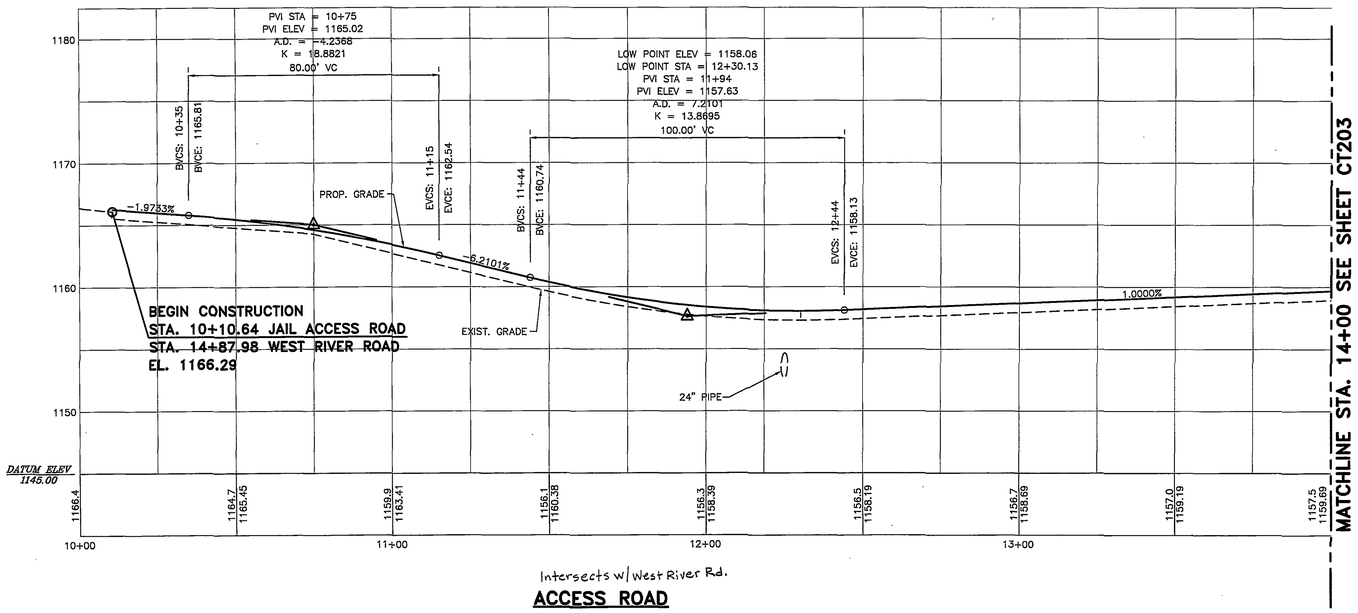


5800 Block

**WEST RIVER ROAD**

| REFERENCES | |
|---|---|
| VERTICAL CONTROL | C002 |
| ROADWAY PLANS | CT102 |

VERTICAL 1"=5' 5' 0 5' 10'

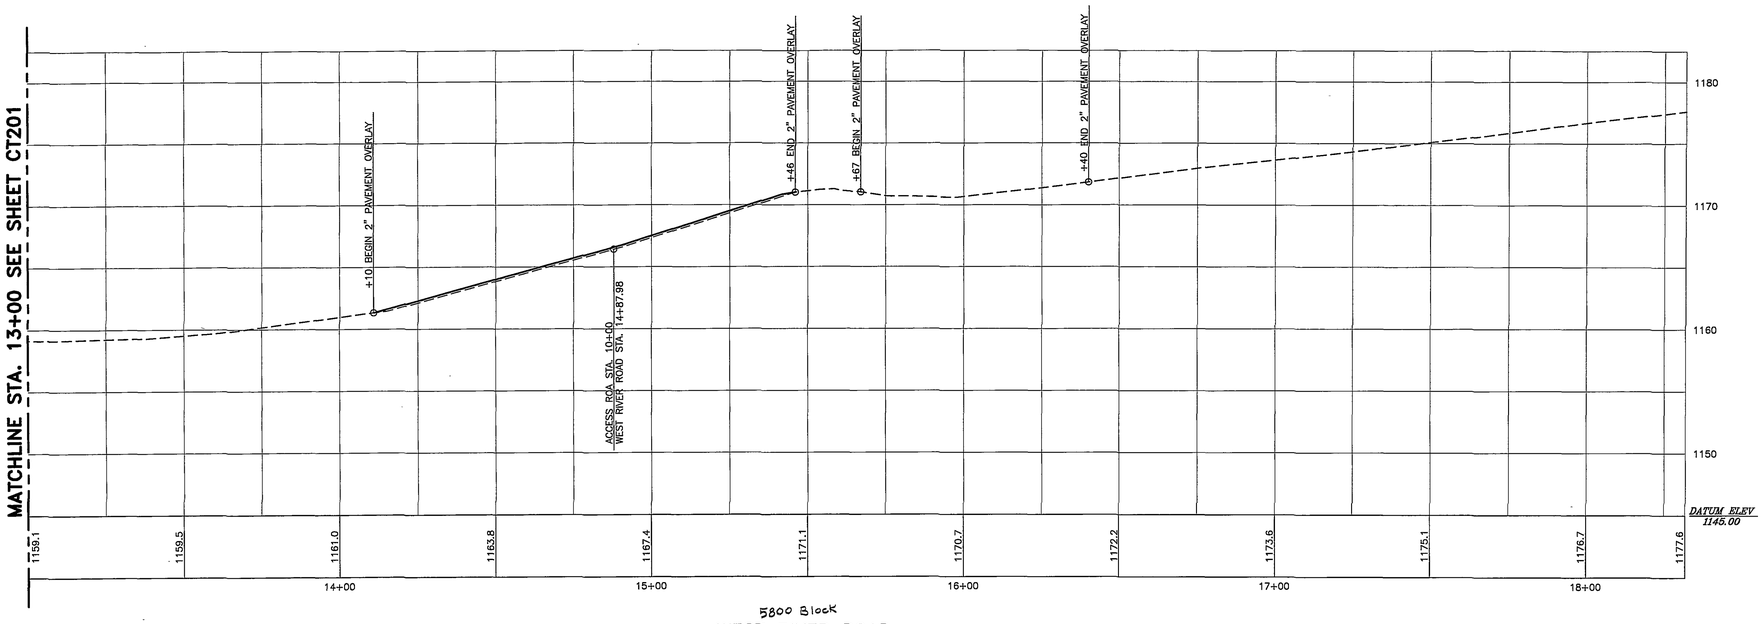HORIZONTAL 1"=20' 20' 10' 0 20' 40'

**GRAPHIC SCALES**

M:\10000SERIES\10075\CADD\DWG\FJ4CTN_0202.DWG 10075 01/25/2007 15:19:49 MATT SCHAEFFER
HSMM-Full.ctb RF: fj4c_exsp00,??f/j4cnxsp00??,fj4csnxsp00,fj4cunxsp00,fj4ctnxsp00,fj4g_nxbrdr;NONE

# HSMM

ARCHITECTS ENGINEERS PLANNERS


HAYES, SEAY, MATTERN & MATTERN, INC.
1315 FRANKLIN ROAD
ROANOKE, VA 24016
(540) 857-3100 WWW.HSMM.COM


SEALS

COMMONWEALTH OF VIRGINIA
JACK S. HODGE
No. 015755
1/26/07
PROFESSIONAL ENGINEER

CONSULTANT

THOMPSON & LITTON
P.O. Box 1307
103 East Main Street
Wise, Virginia 24293

**Rolf Jensen & Associates, Inc.**
Life Safety Consultants
3040 Williams Drive, Suite 400
Fairfax, Virginia 22031

**Faassen & Associates, Inc.**
Food Service & Laundry Consultant
8526 Sunflower Road
Charlotte, NC 28227

**David E. Musacchio & Associates**
Security/Detention Consultant
Cookeville, Tennessee

## WESTERN VIRGINIA REGIONAL JAIL

WESTERN VIRGINIA
REGIONAL JAIL AUTHORITY
ROANOKE COUNTY, VIRGINIA

| REV | DATE | DESCRIPTION | APP |
|---|---|---|---|
| | | | |

| | |
|---|---|
| COMM NO: 10075 | |
| ISSUE DATE: FEBRUARY 1, 2007 | |
| DESIGNED BY: | DRAWN BY: MGS |
| CHECKED BY: | SUBMITTED BY: JMC |


© HAYES, SEAY, MATTERN & MATTERN, INC., 2005. ALL RIGHTS RESERVED.


CIVIL

WEST RIVER ROAD AND ACCESS ROAD PROFILES

CT202