G.O.B. South - Shenandoah Ave - Jeff. St.

© 1998 SMBW Architects

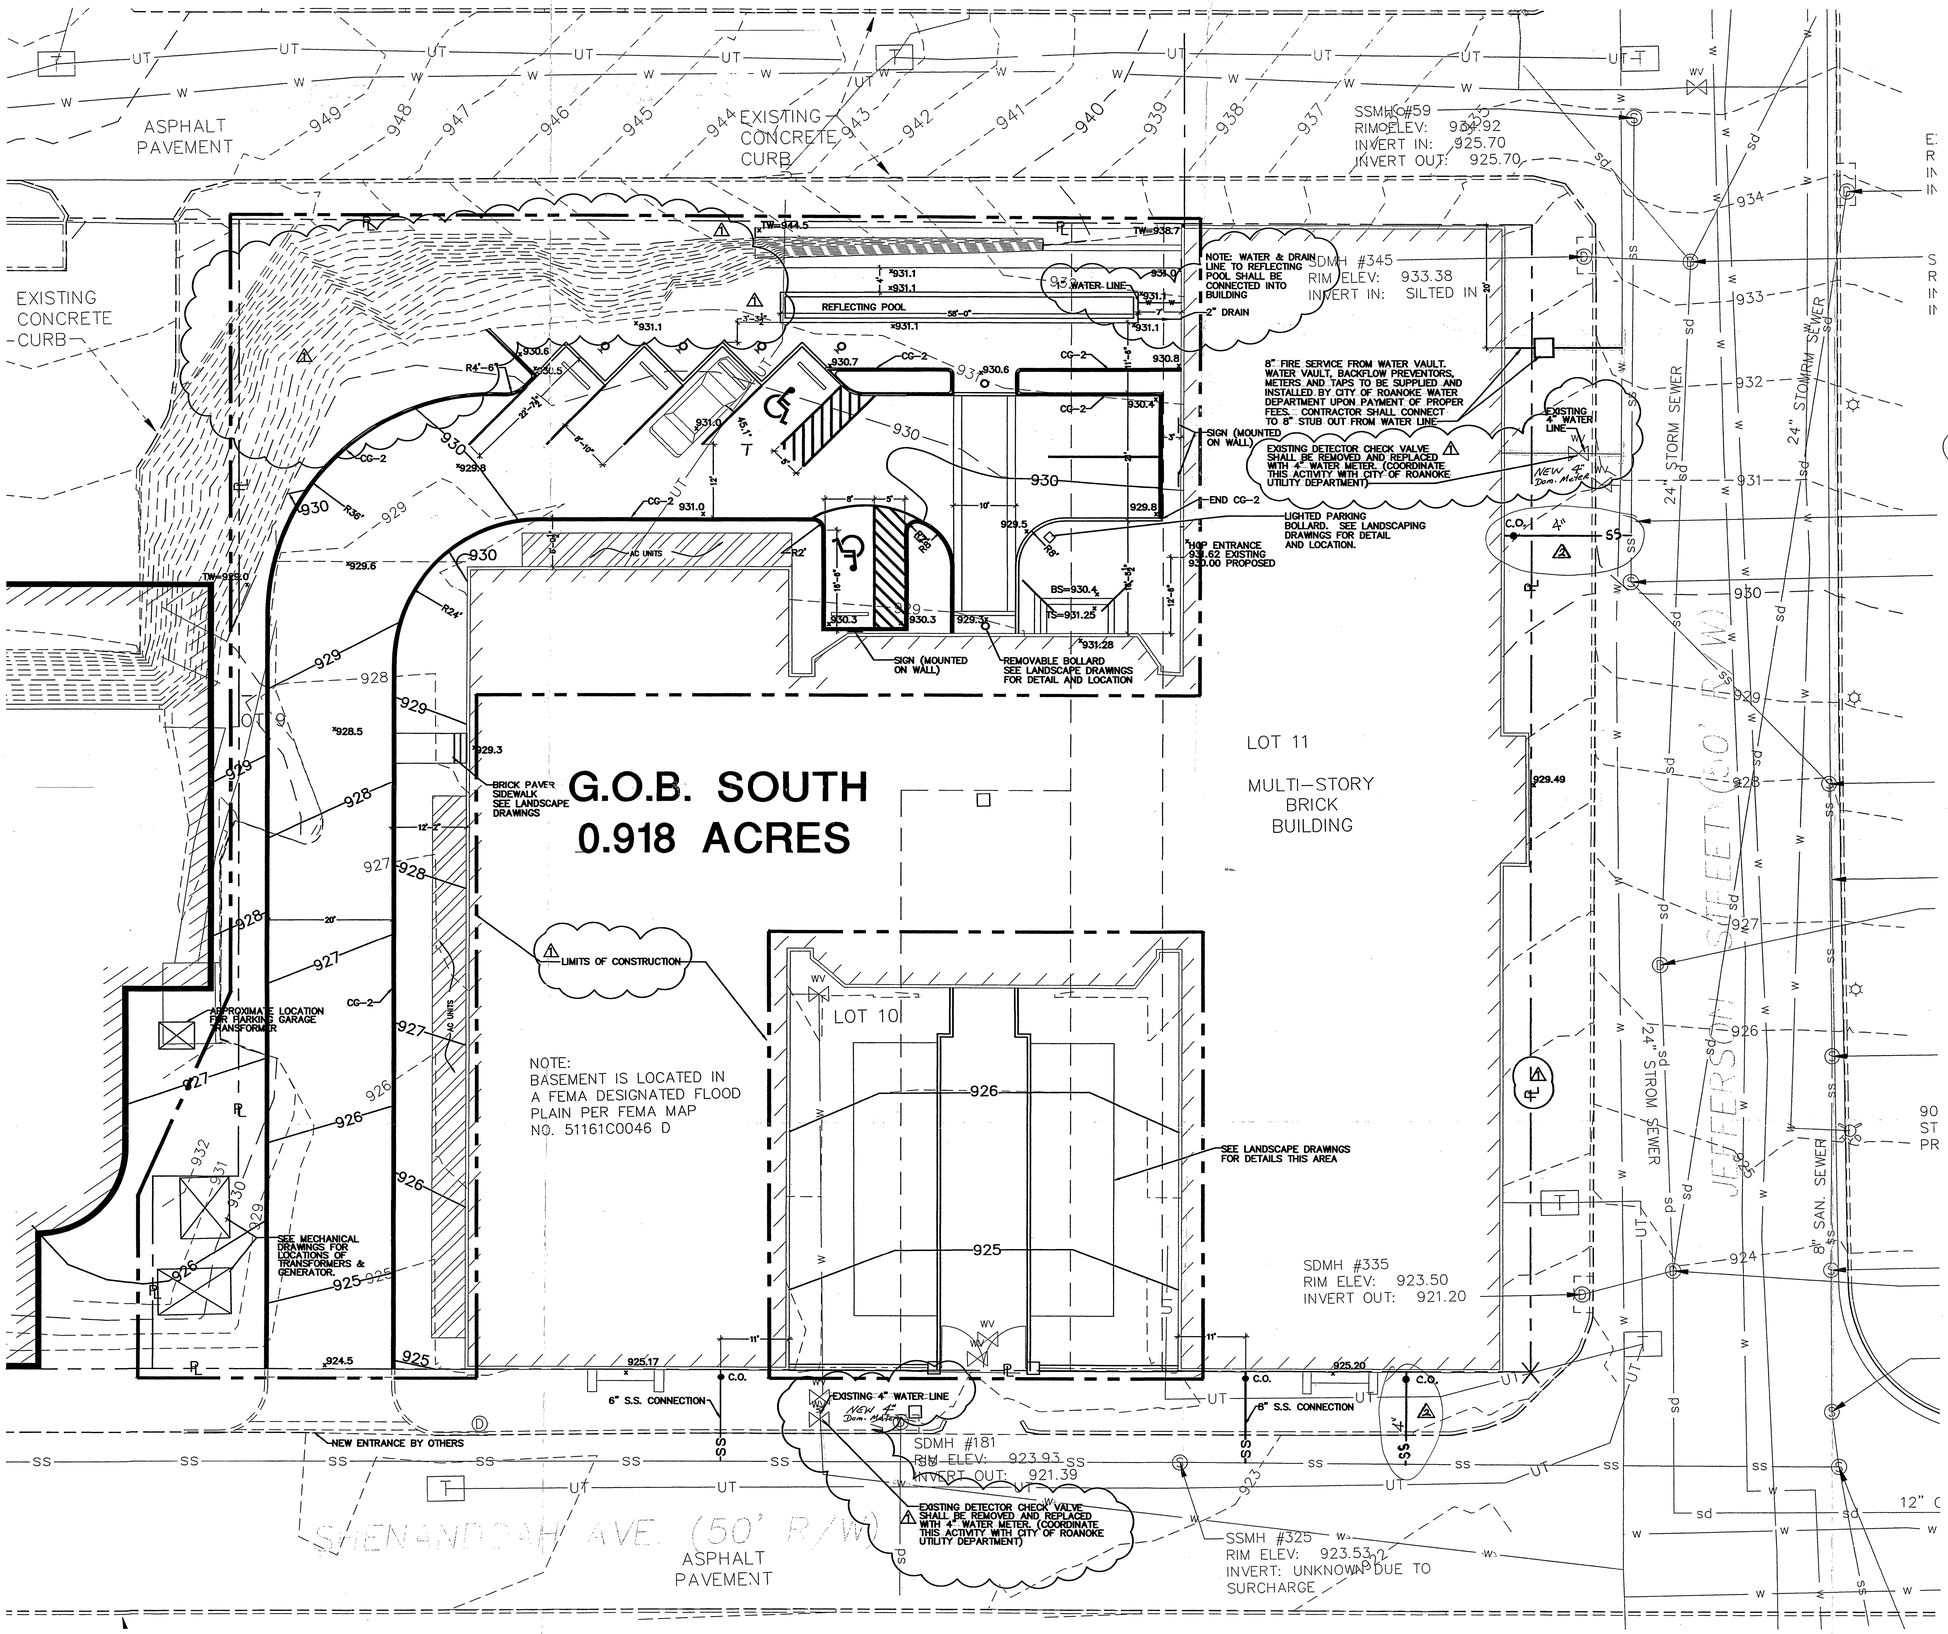

NOTES:

1) NEW SIDEWALK, LOCATED IN RIGHT OF WAY, WILL BE CONSTRUCTED UNDER A DIFFERENT CONTRACT. CONTRACTOR TO COORDINATE WATER AND SANITARY SEWER CONSTRUCTION WITH SIDEWALK CONTRACTOR.
2) CONTRACTOR TO COORDINATE CONNECTIONS OF WATER AND SANITARY SEWER WITH CITY OF ROANOKE.
3) PAVING AND PAVER DESIGN INFORMATION LOCATED ON LANDSCAPE DRAWINGS.

LEGEND

LIMITS OF CONSTRUCTION
CG-2 CURB

(G.O.B.=General Office Building)
G.O.B. South is named as
8 Jefferson Place
T# 2013606

SMBW Architects
10 South Third Street
Richmond, VA 23219
t 804.782.2115
f 804.782.2117
smbw@erols.com

GOB SOUTH Shenandoah Ave and Jeff. St.

Roanoke, Virginia

SHENANDOAH CROSSING
Roanoke Redevelopment & Housing Authority

LMW P.C.
ENGINEERING ARCHITECTURE SURVEYING
102 ALBEMARLE AVE., S.E.
ROANOKE, VIRGINIA 24013
☎ (540) 345-0875
FAX (540) 342-4468

GOB 1844

COMMONWEALTH OF VIRGINIA
RICHARD C. WHITE
No. 020021
PROFESSIONAL ENGINEER

revisions		
1	09-01-00	JEDV
2	7-27-01	RCW

06-19-00	drawn	JEDV
1"=10'	checked	RCW
	reviewed	RCW

SITE PLAN

C1.03