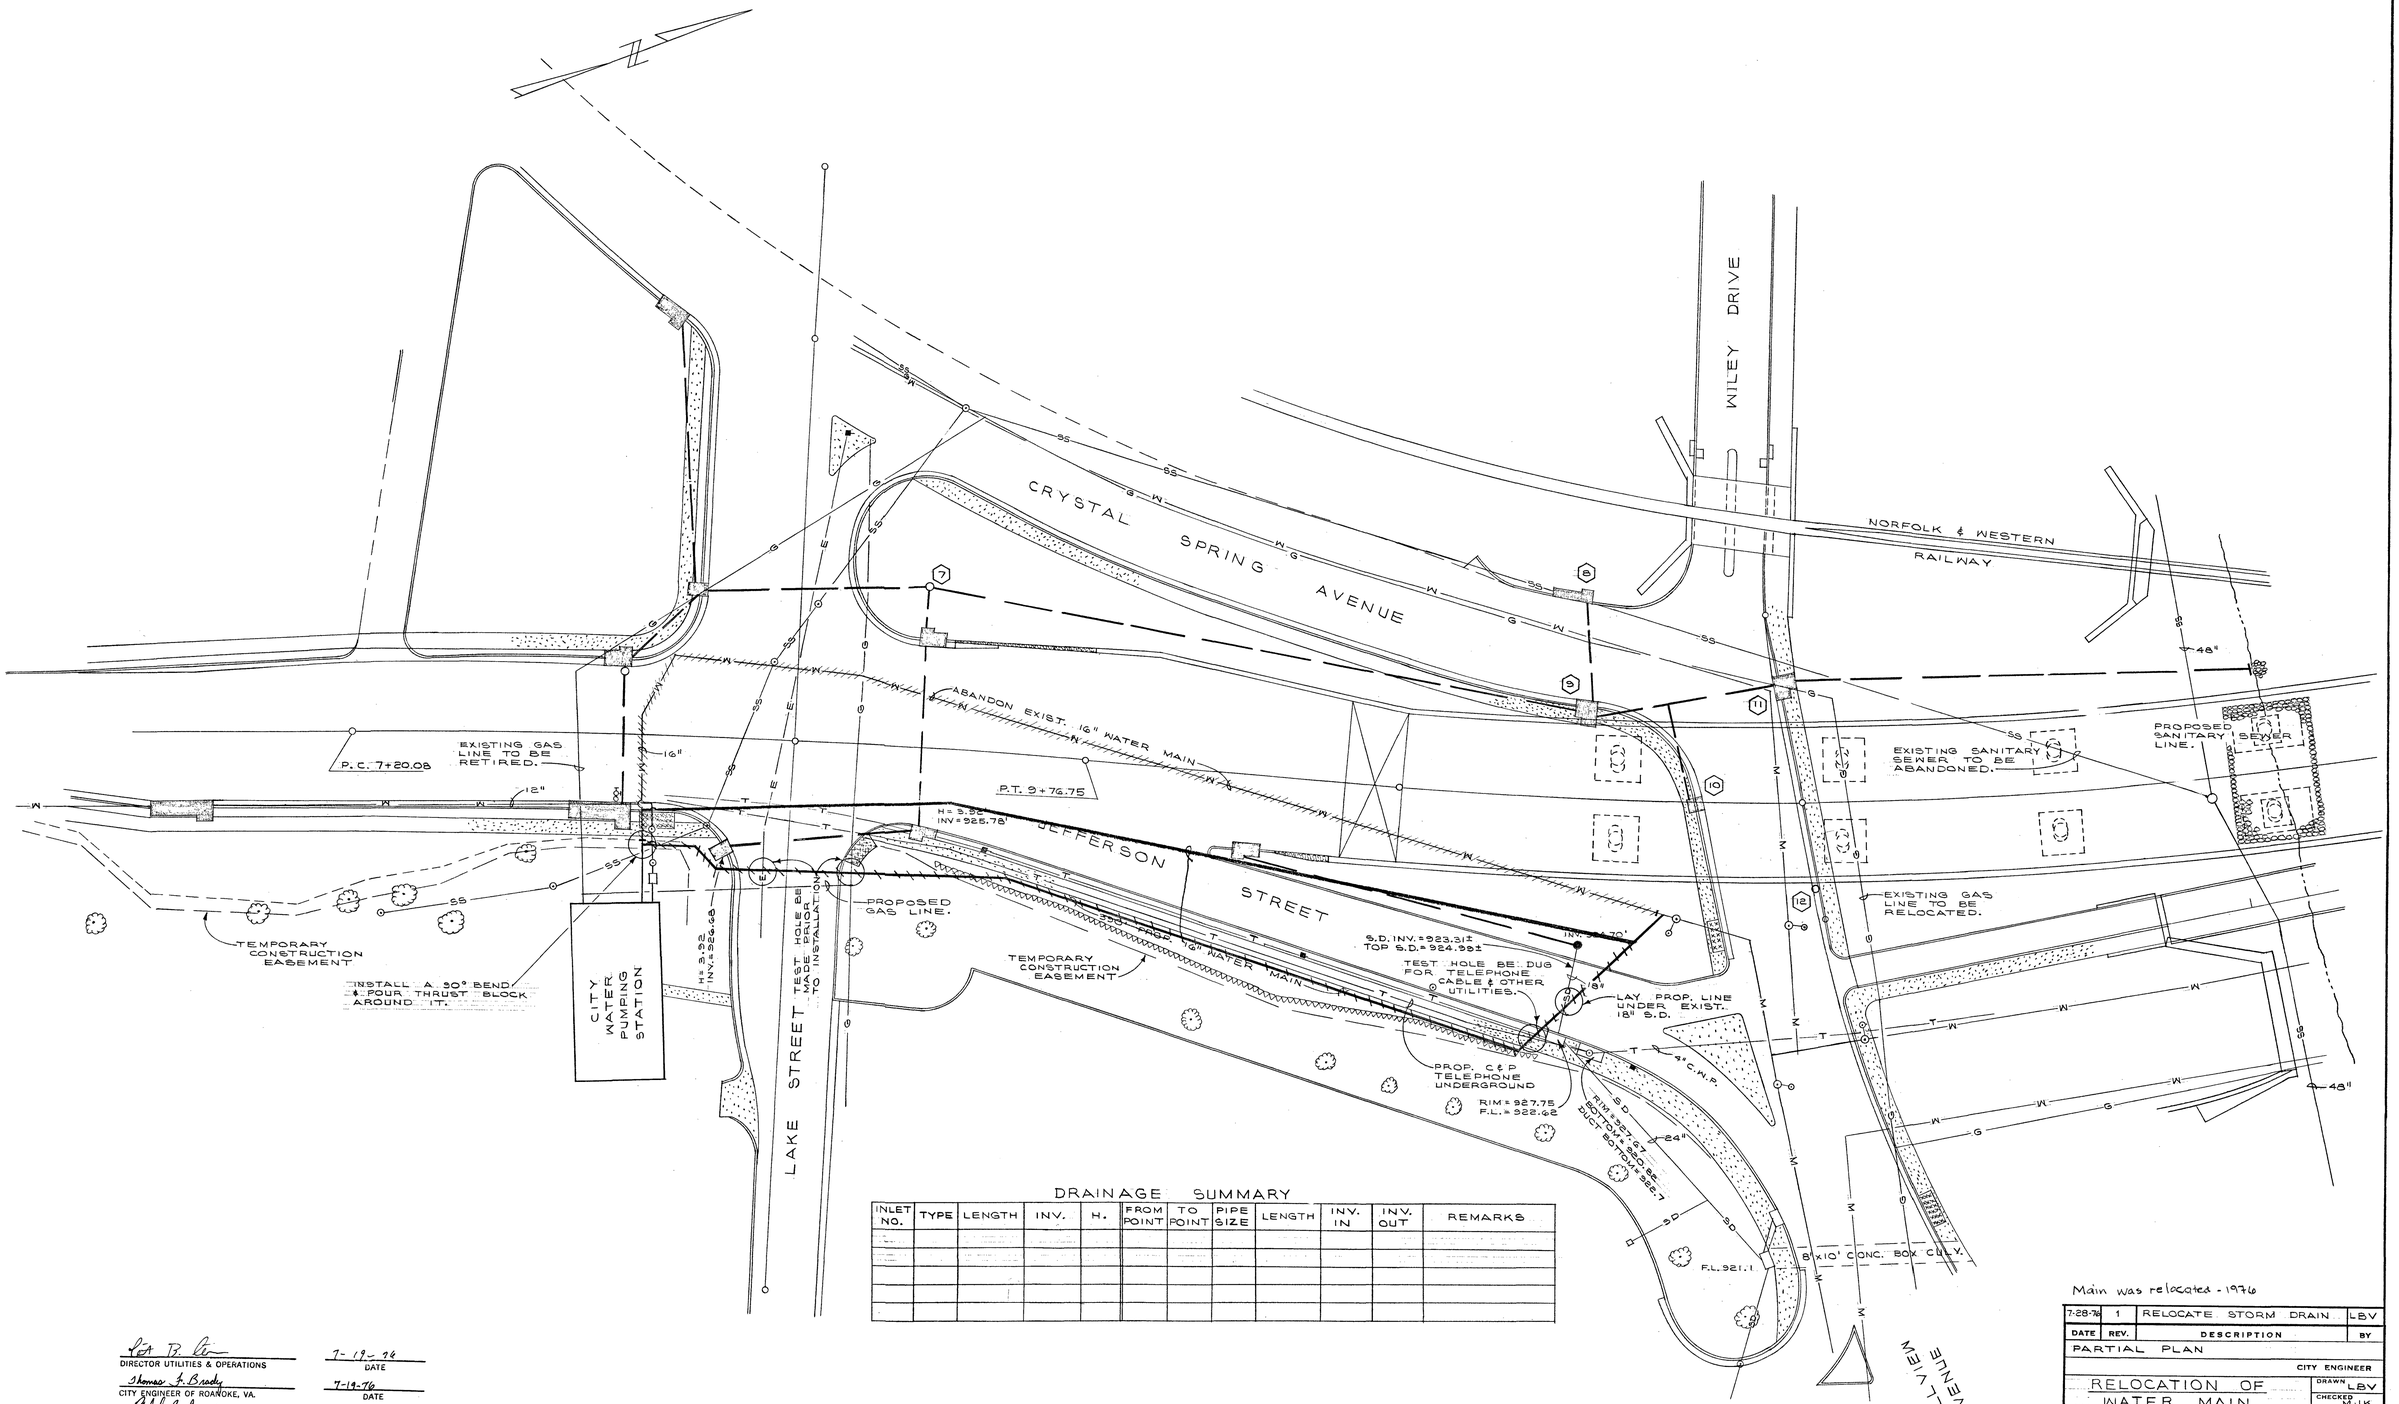

DRAINAGE SUMMARY

INLET NO.	TYPE	LENGTH	INV.	H.	FROM POINT	TO POINT	PIPE SIZE	LENGTH	INV. IN	INV. OUT	REMARKS

Pat B. [illegible] — DIRECTOR UTILITIES & OPERATIONS — 7-19-76 DATE

Thomas F. Brady — CITY ENGINEER OF ROANOKE, VA. — 7-19-76 DATE

Robert D. Sorrgin — DIRECTOR OF PUBLIC WORKS — 7-19-76 DATE

William A. Kelley — AGENT FOR ROANOKE PLANNING COMM. — 7-20-76 DATE

Main was relocated - 1976

DATE	REV.	DESCRIPTION	BY
7-28-76	1	RELOCATE STORM DRAIN	LBV

PARTIAL PLAN

CITY ENGINEER

RELOCATION OF WATER MAIN JEFFERSON STREET ROANOKE, VA.

CITY OF ROANOKE
OFFICE OF CITY ENGINEER
ROANOKE, VIRGINIA

CONTRACTOR MUST VERIFY ALL DIMENSIONS AT PROJECT BEFORE PROCEEDING WITH WORK

DRAWN LBV
CHECKED MJK
APP'D
DATE 7-19-76
JOB NO. 76-14A
SHEET 1 OF 1