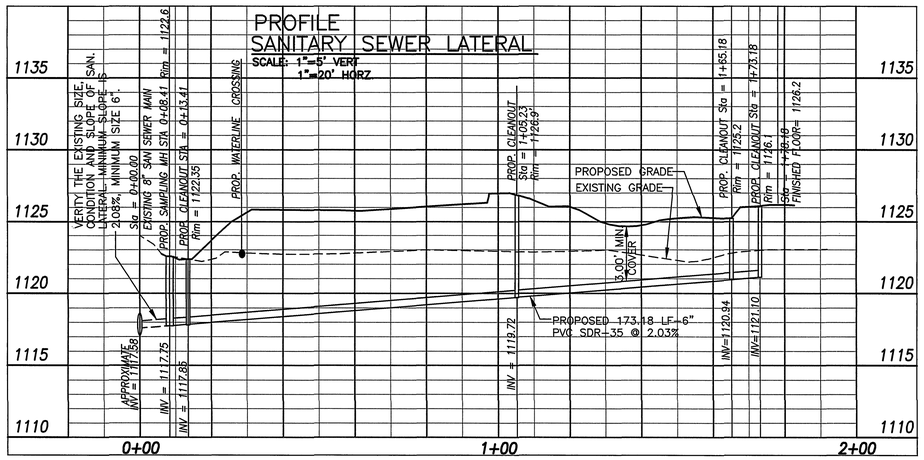

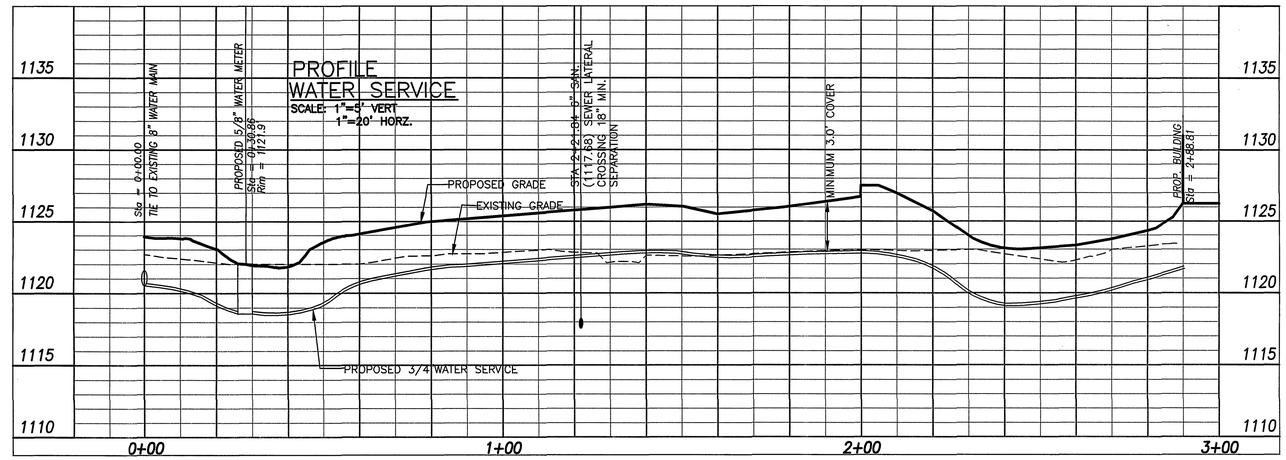

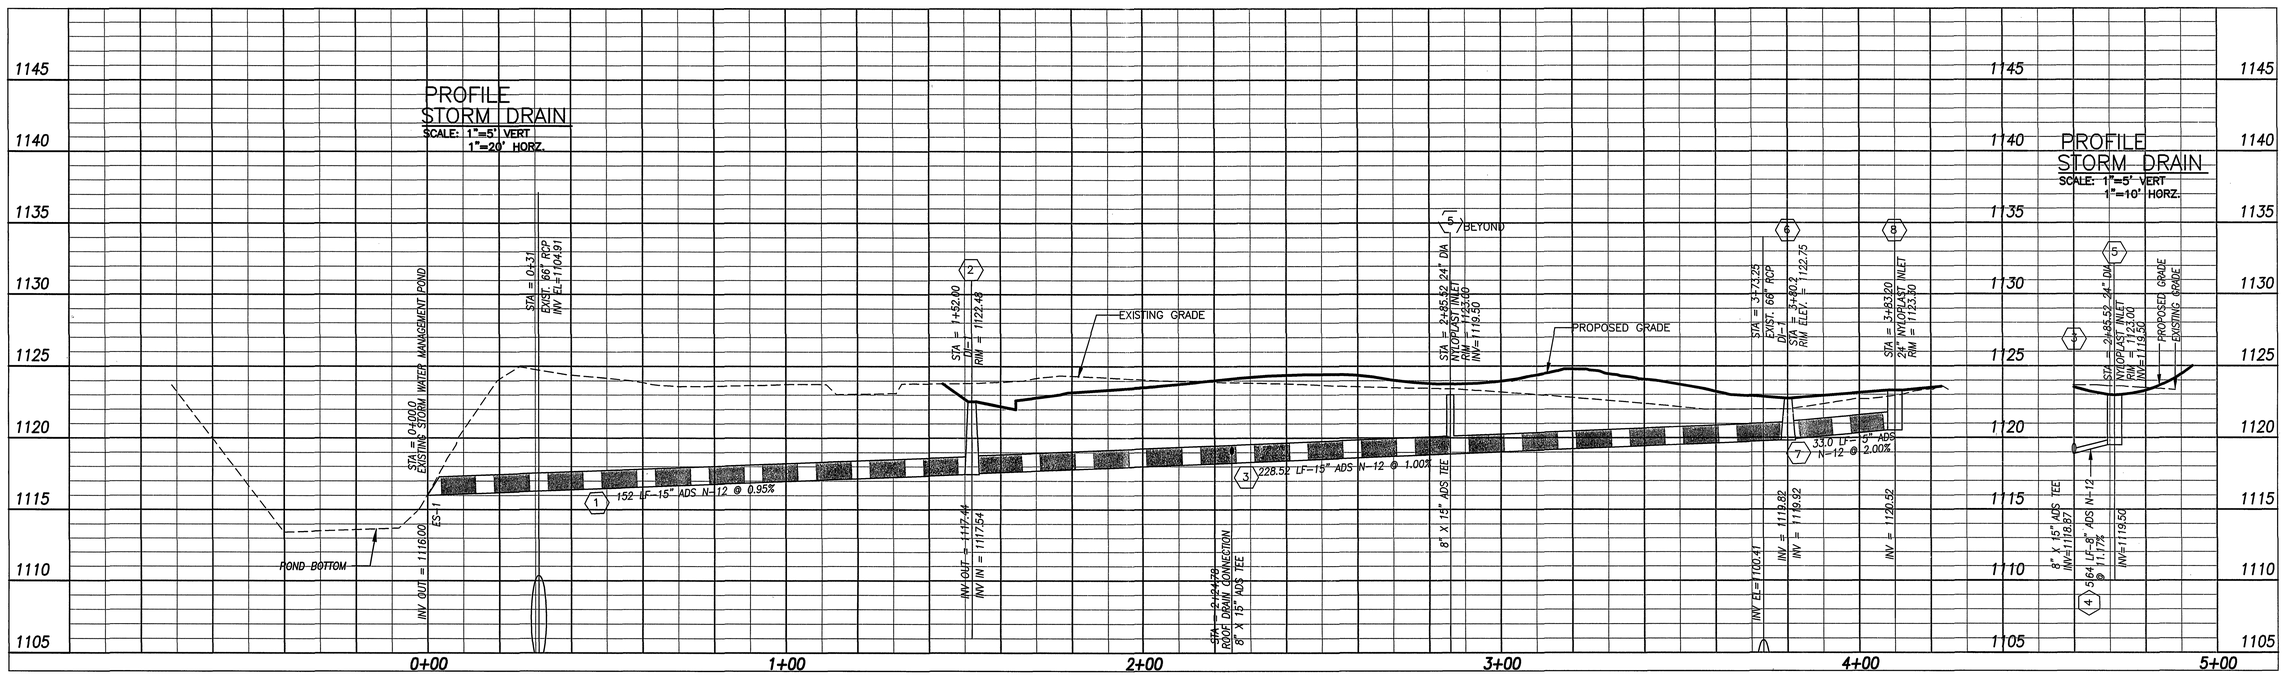

NOTE:
COORDINATE WATER AND SANITARY SEWER TAPS TO THE EXISTING LINES WITH THE WESTERN VIRGINIA WATER AUTHORITY.

ENGINEERING CONCEPTS, INC.
3433 BRAMBLETON AVENUE, SUITE 200B
ROANOKE, VIRGINIA 24018
540.776.5715 FAX: 540.776.8543

COMMONWEALTH OF VIRGINIA
JACK DURRELL ELLINWOOD
No. 001107
LANDSCAPE ARCHITECT
9/26/05

No.	Revision	By	Appd.	Date
1	REV. PER CO. COMMENTS 7/25/05	DRB	JDE	8-23-05
2	CO. 9-7-05, CITY 9-1-05 COM.	DRB	JDE	9-26-05

Drawn DRB
Designed DRB
Checked JDE
Approved JDE

ORTHODONTIST OFFICE FOR
PAUL C. KAISER LTD.

PROFILES
ROANOKE COUNTY, VIRGINIA

AS SHOWN
JULY 7, 2005
PROJECT: 05050

7

WVWA ID# 6PHP4D