GENERAL NOTES:
1. SEWER LATERALS SHOWN ARE BASED ON CCTV FOOTAGE. ADDITIONAL LATERALS & CONFLICTS SHALL BE INVESTIGATED BY CONTRACTOR PRIOR TO EXCAVATION.
2. PROPERTY LINES SHOWN ON THIS PLAN ARE BASED ON GIS DATA AND HAVE NOT BEEN FIELD SURVEYED.

0 30' 60'

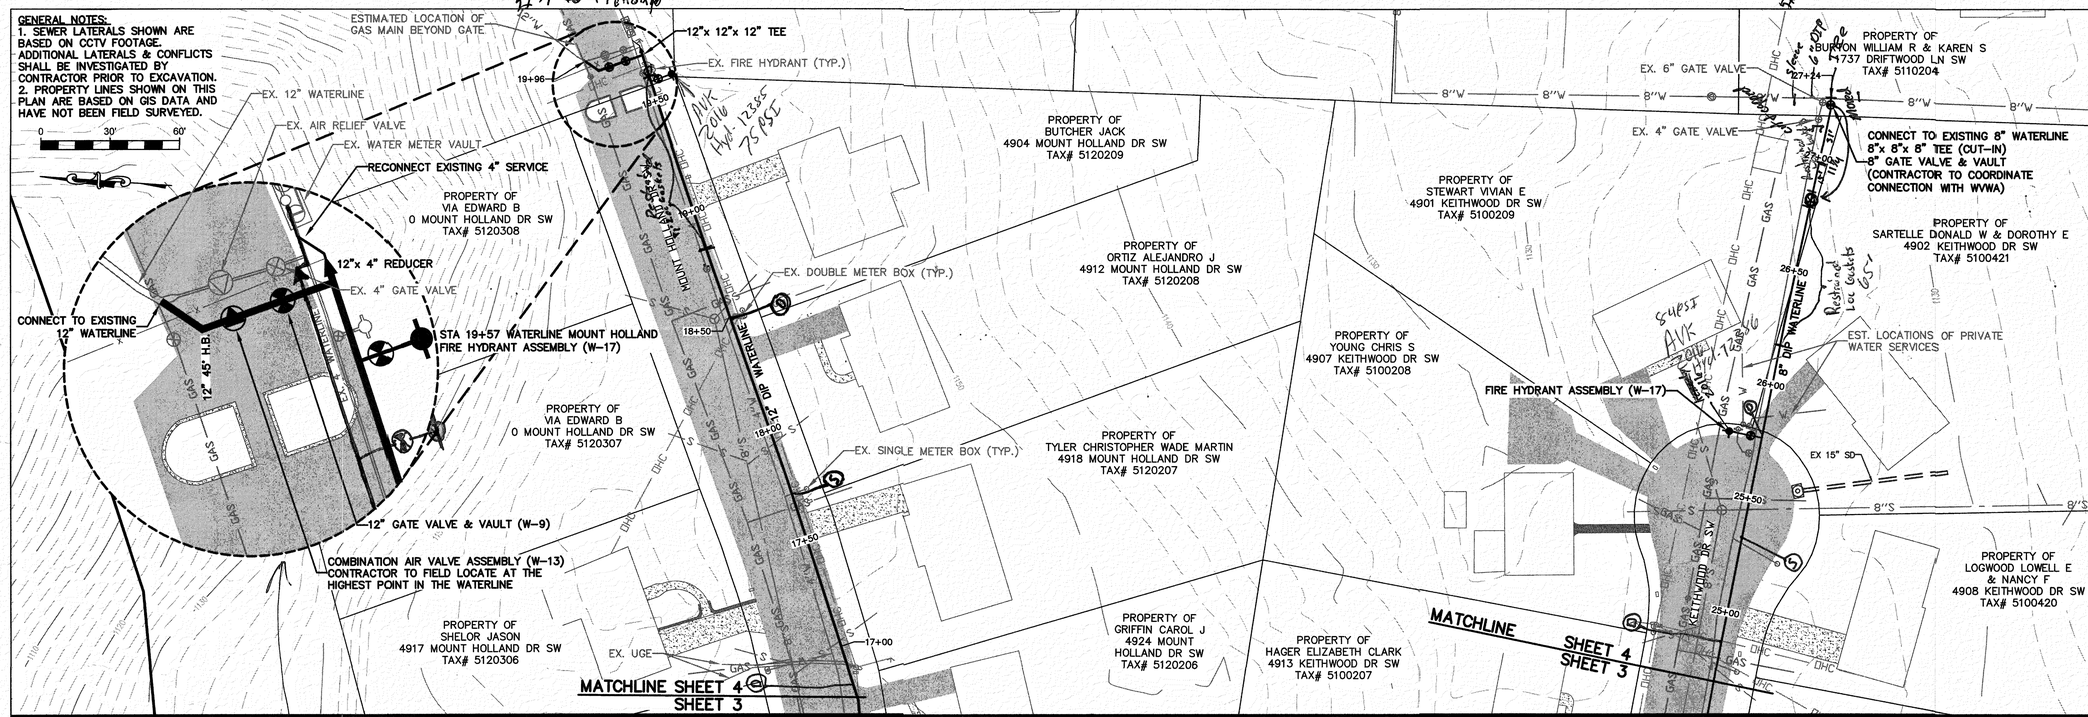

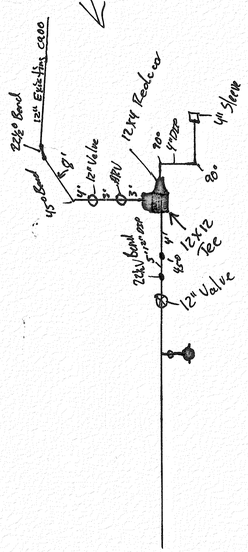

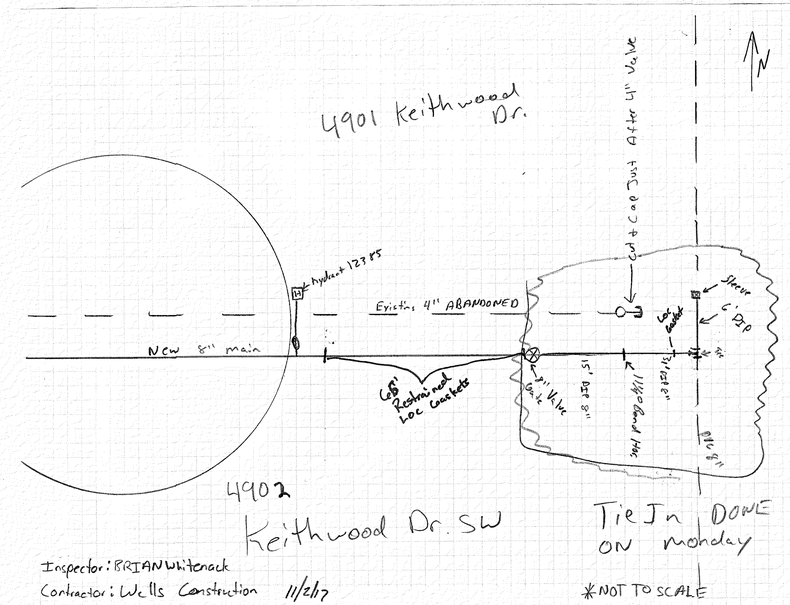

Inspector: BRIAN Whitenack
Contractor: Wells Construction 11/2/17

WESTERN VIRGINIA WATER AUTHORITY
ENGINEERING SERVICES
601 S JEFFERSON ST. SUITE 300
ROANOKE, VA 24011
540-853-5700

COMMONWEALTH OF VIRGINIA
W. NICHOLAS ROBERTSON
Lic. No. 040205204
8/4/17
PROFESSIONAL ENGINEER

KEITHWOOD WATERLINES CIP REPLACEMENT

PLAN

Rev	Description	Date	By

Designed: WNR
Drawn: NSS, DRJ
Checked: WNR
Approved: WNR
Date: 08/04/2017
Project: CIP-045

4
Sheet 4 of 5