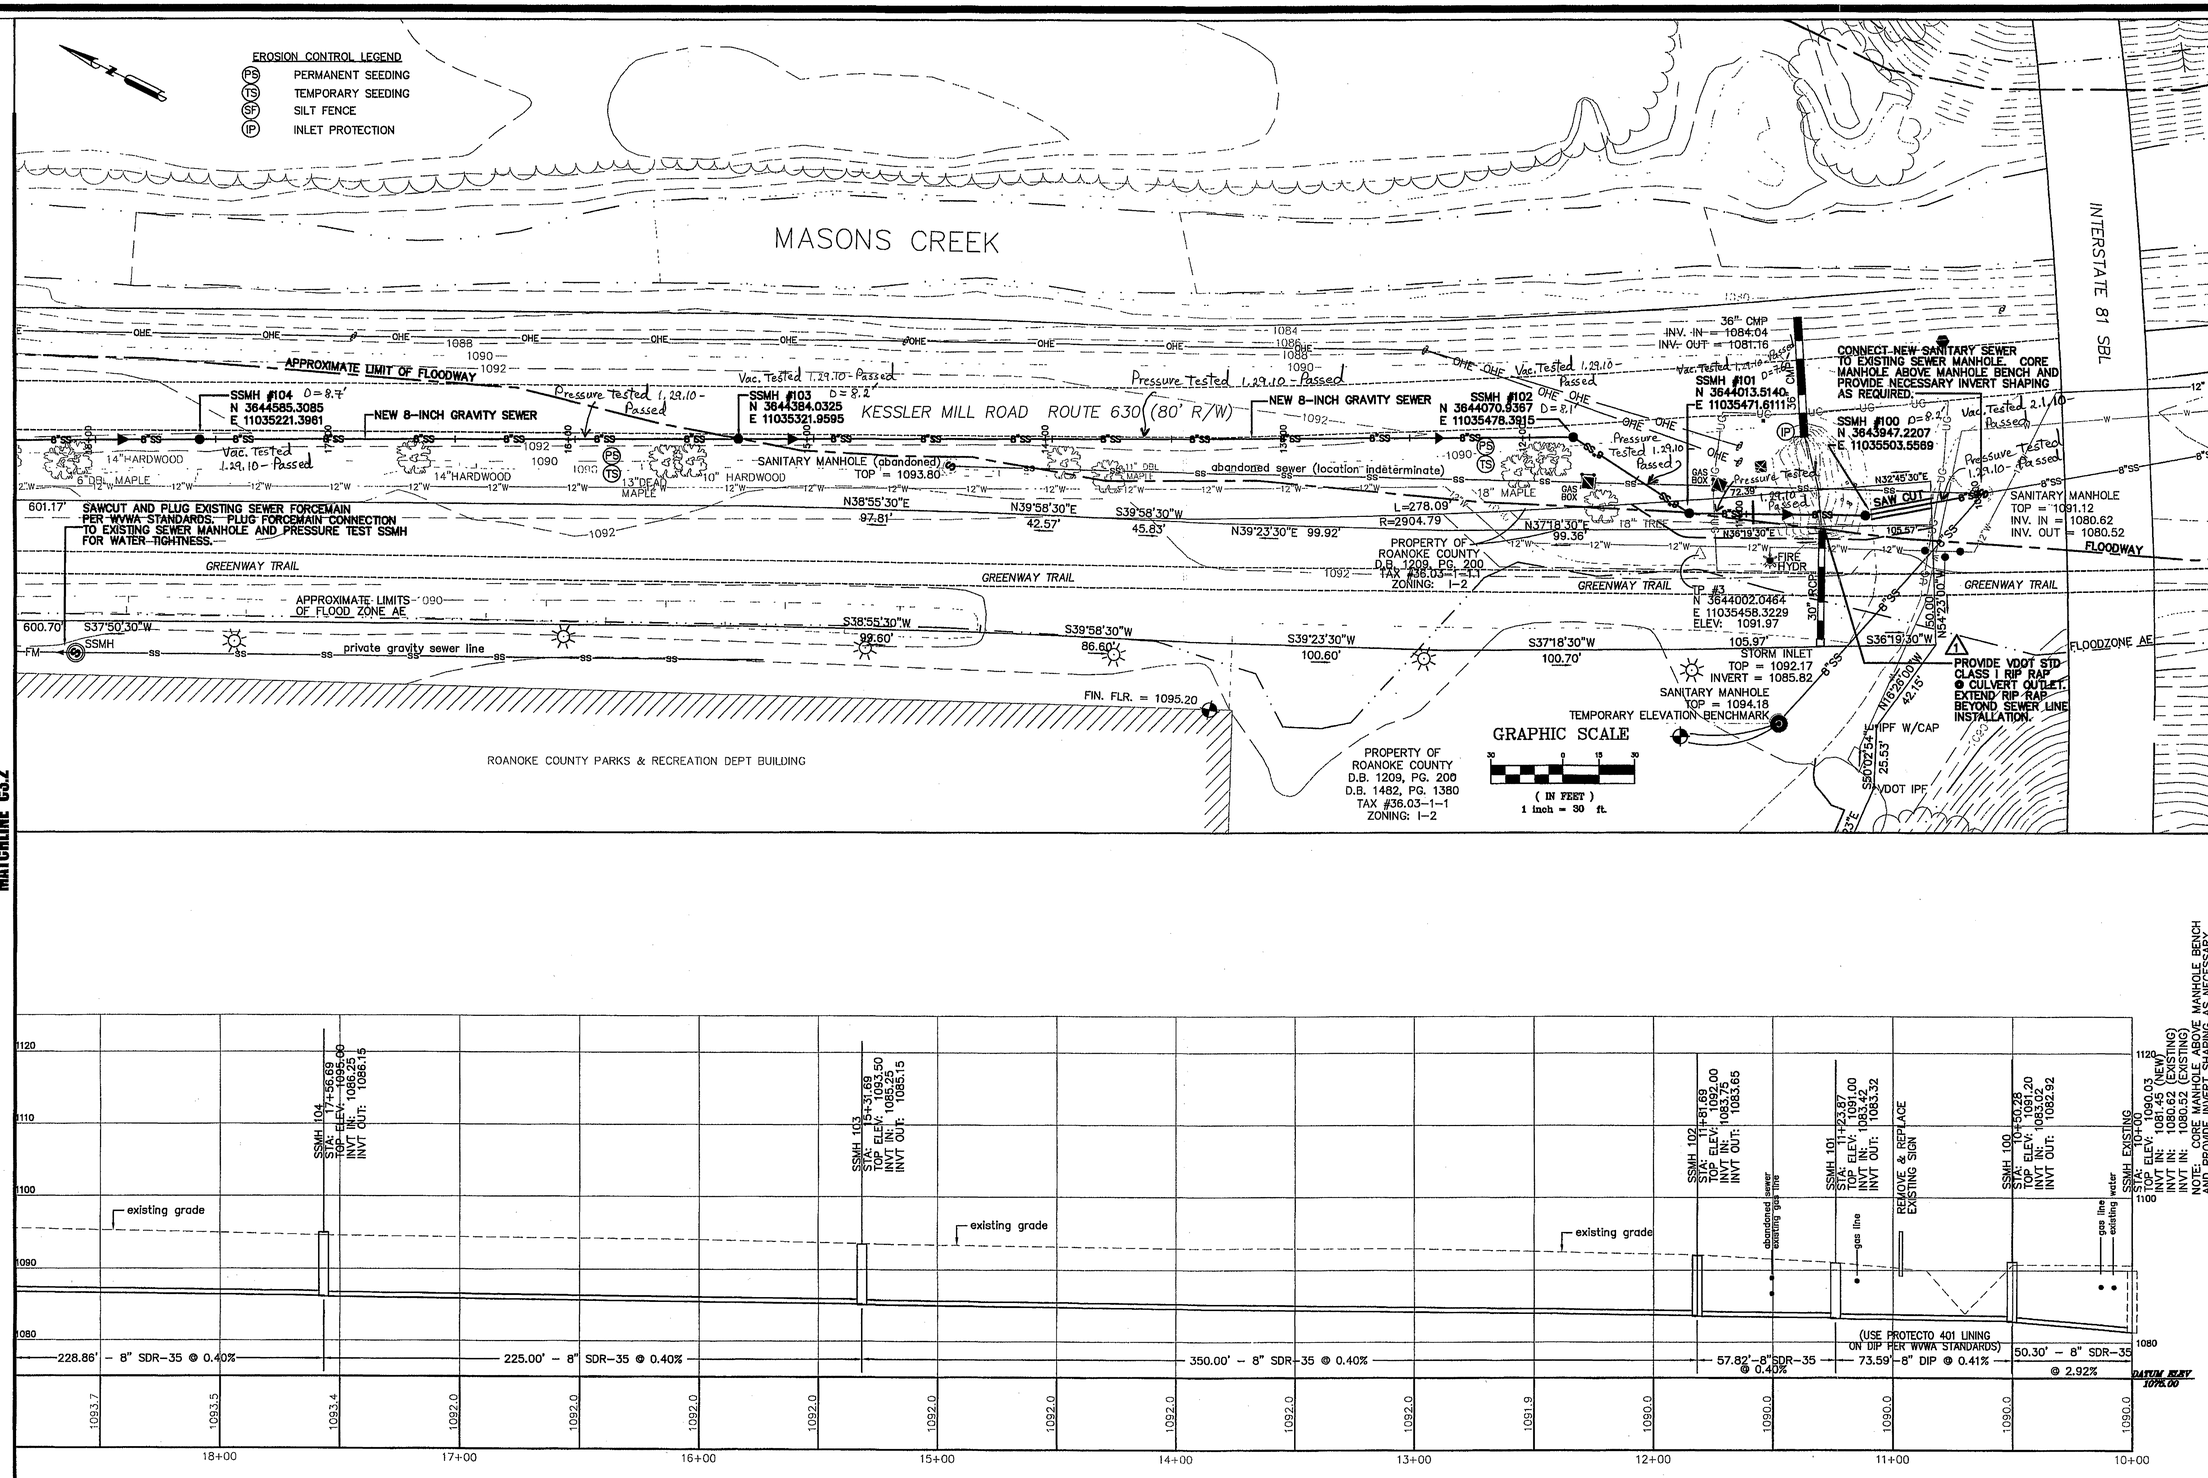

ACS DESIGN
ENGINEERING • SURVEYING
CONSTRUCTION MANAGEMENT

2203 PETERS CREEK ROAD
ROANOKE, VIRGINIA 24017
P 540.562.2345 F 562.2344
INFO@ ACSDESIGNLLC.COM
WWW . ACSDESIGNLLC.COM

COMMONWEALTH OF VIRGINIA
DANIEL M. BARTLEY
Lic No 011767
9-25-09
PROFESSIONAL ENGINEER

Kessler Mill Road Sewer Extension for Green Planet, Inc & EJ Miles Roanoke County, Virginia

© ACS DESIGN, LLC - Material included herein is covered by copyright. Use of this work in whole or in part is strictly forbidden without the expressed written consent of ACS DESIGN, LLC.

DRAWN BY:	DME
DESIGNED BY:	DME
CHECKED BY:	DES
DATE:	September 20, 2009
JOB NUMBER:	09030

REVISIONS:

No. 1	10-15-09
revised per WVWA & Roanoke Co.	
No. 2	
No. 3	
No. 4	

SHEET NO.:
C3.3

Sewer Plan and Profile