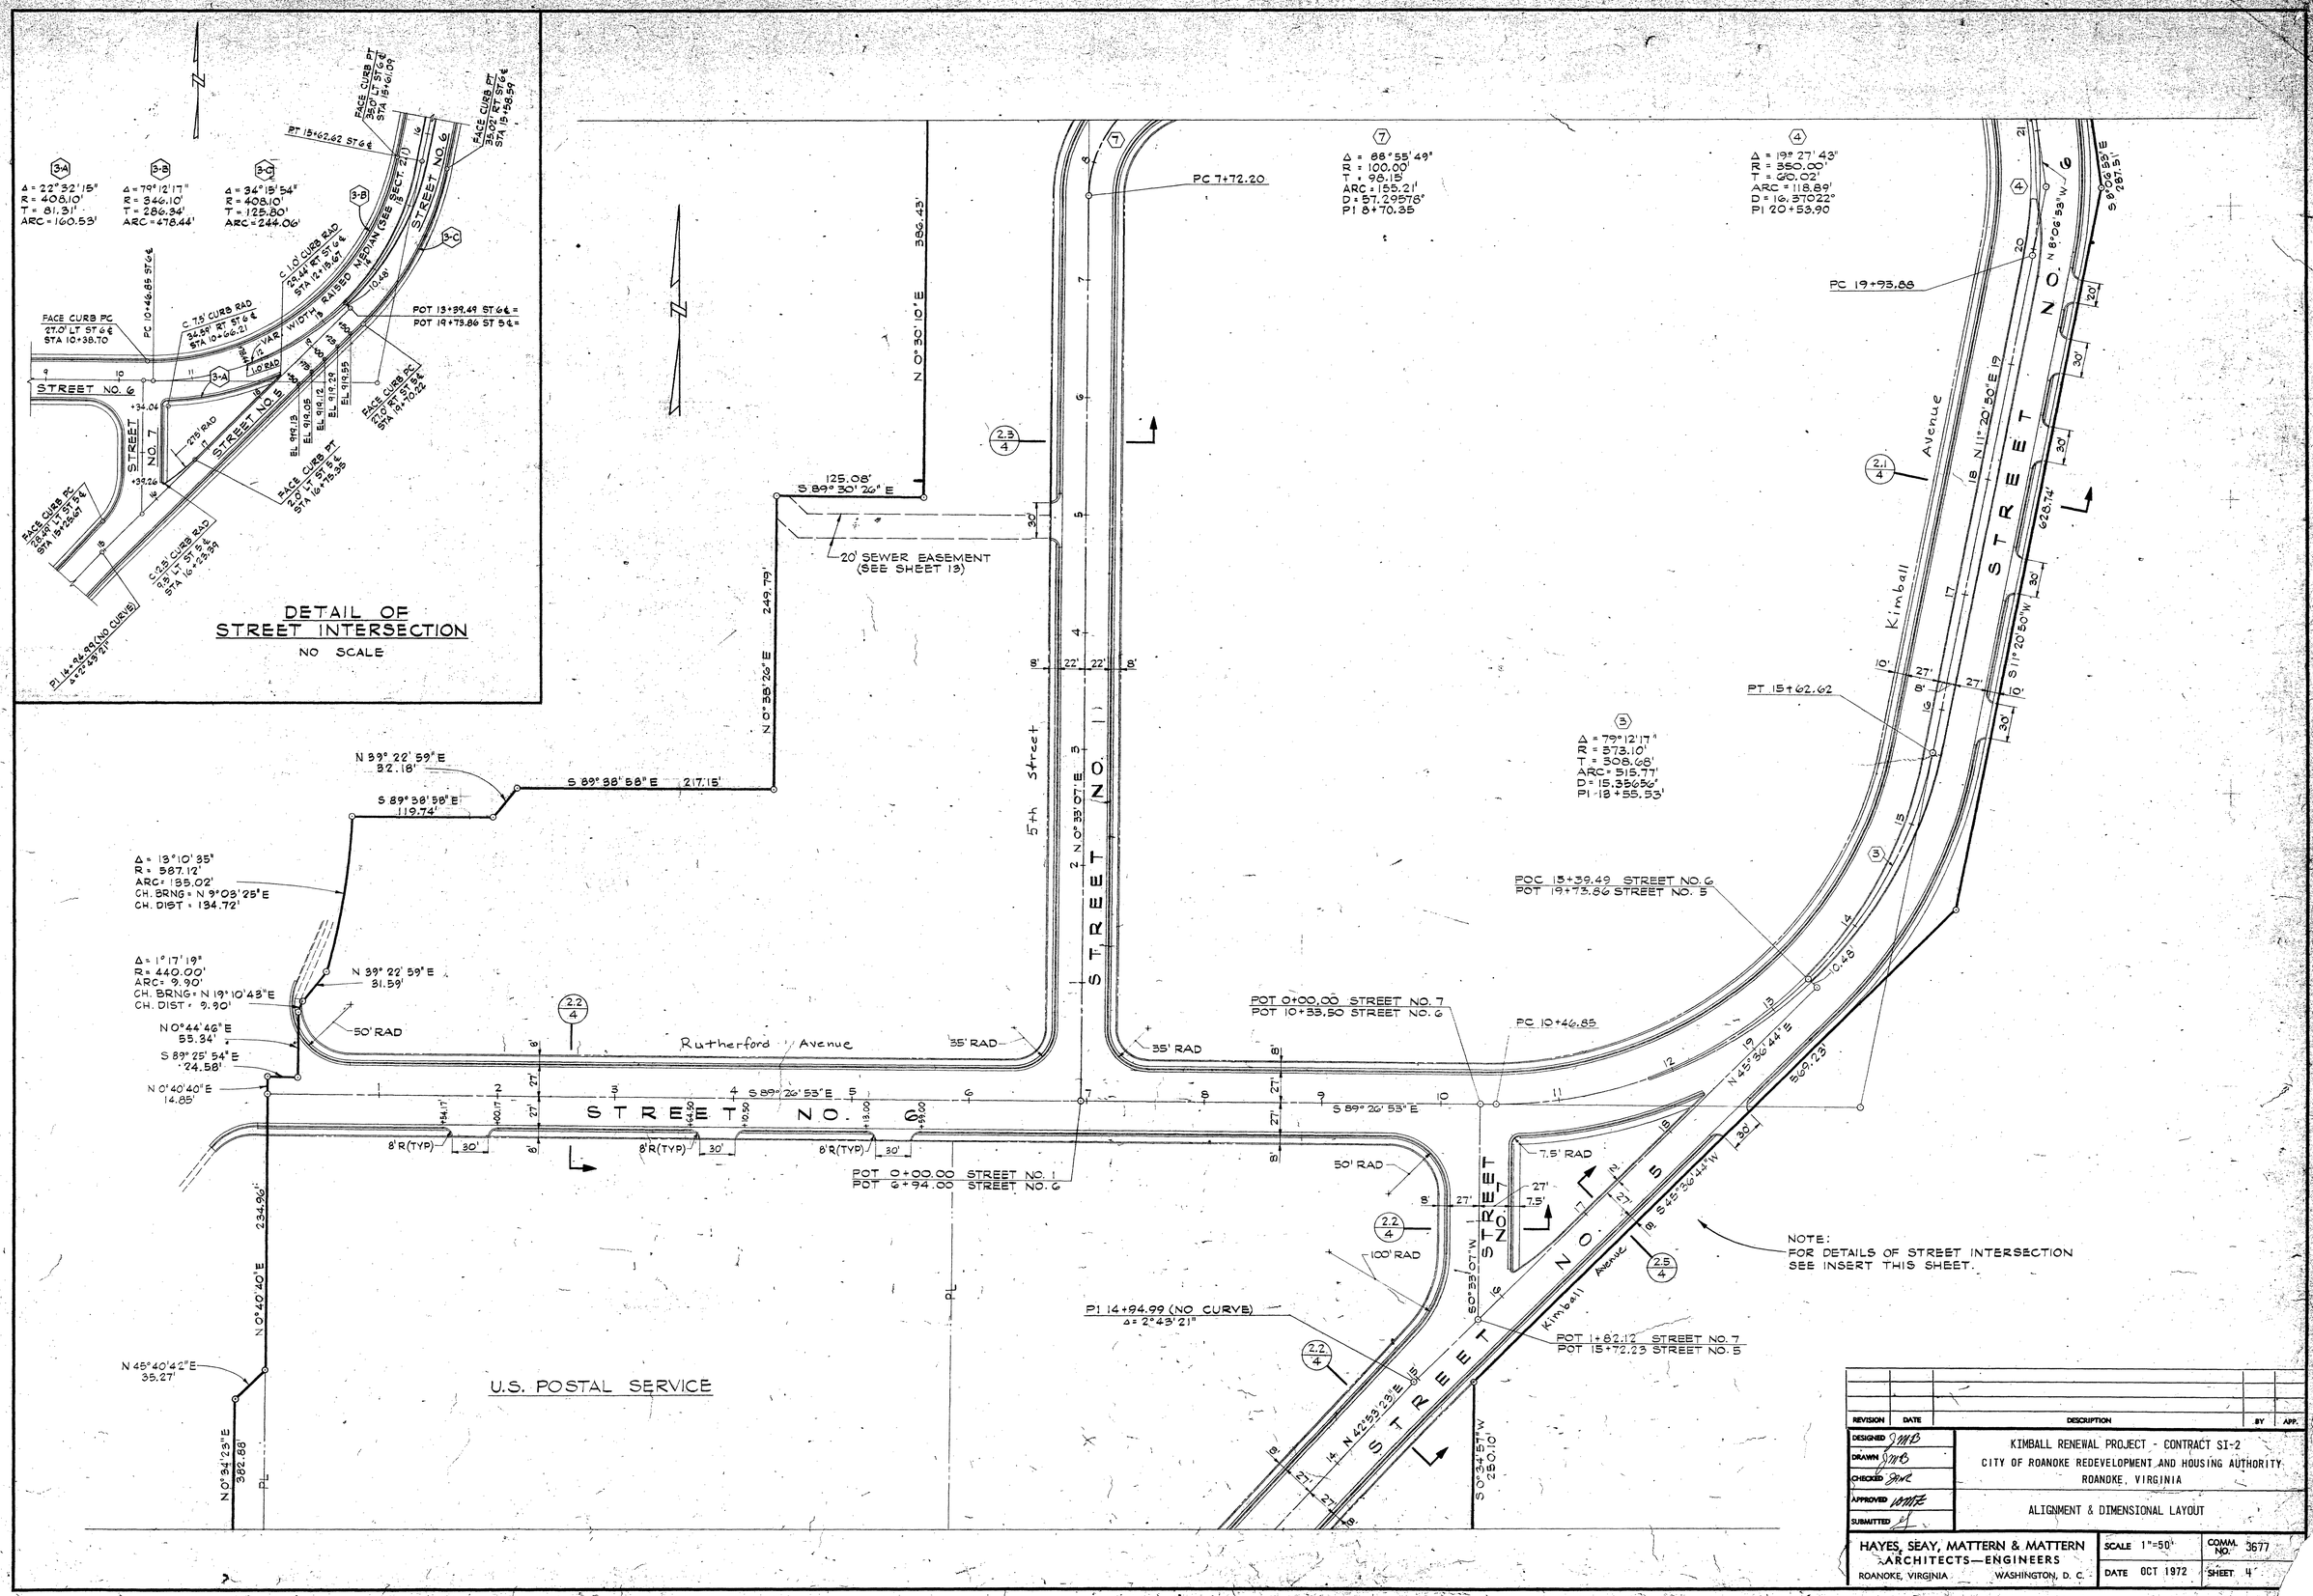

REVISION	DATE	DESCRIPTION	BY	APP.

DESIGNED JMB
DRAWN JMB
CHECKED SEAY
APPROVED MATTERN
SUBMITTED

KIMBALL RENEWAL PROJECT - CONTRACT SI-2
CITY OF ROANOKE REDEVELOPMENT AND HOUSING AUTHORITY
ROANOKE, VIRGINIA

ALIGNMENT & DIMENSIONAL LAYOUT

HAYES, SEAY, MATTERN & MATTERN
ARCHITECTS—ENGINEERS
ROANOKE, VIRGINIA WASHINGTON, D. C.

SCALE 1"=50' | COMM. NO. 3677
DATE OCT 1972 | SHEET 4

HSMM Form 66-230-3-72-S-43190

JMB 21 MARCH 1972 COMM. 3677 5