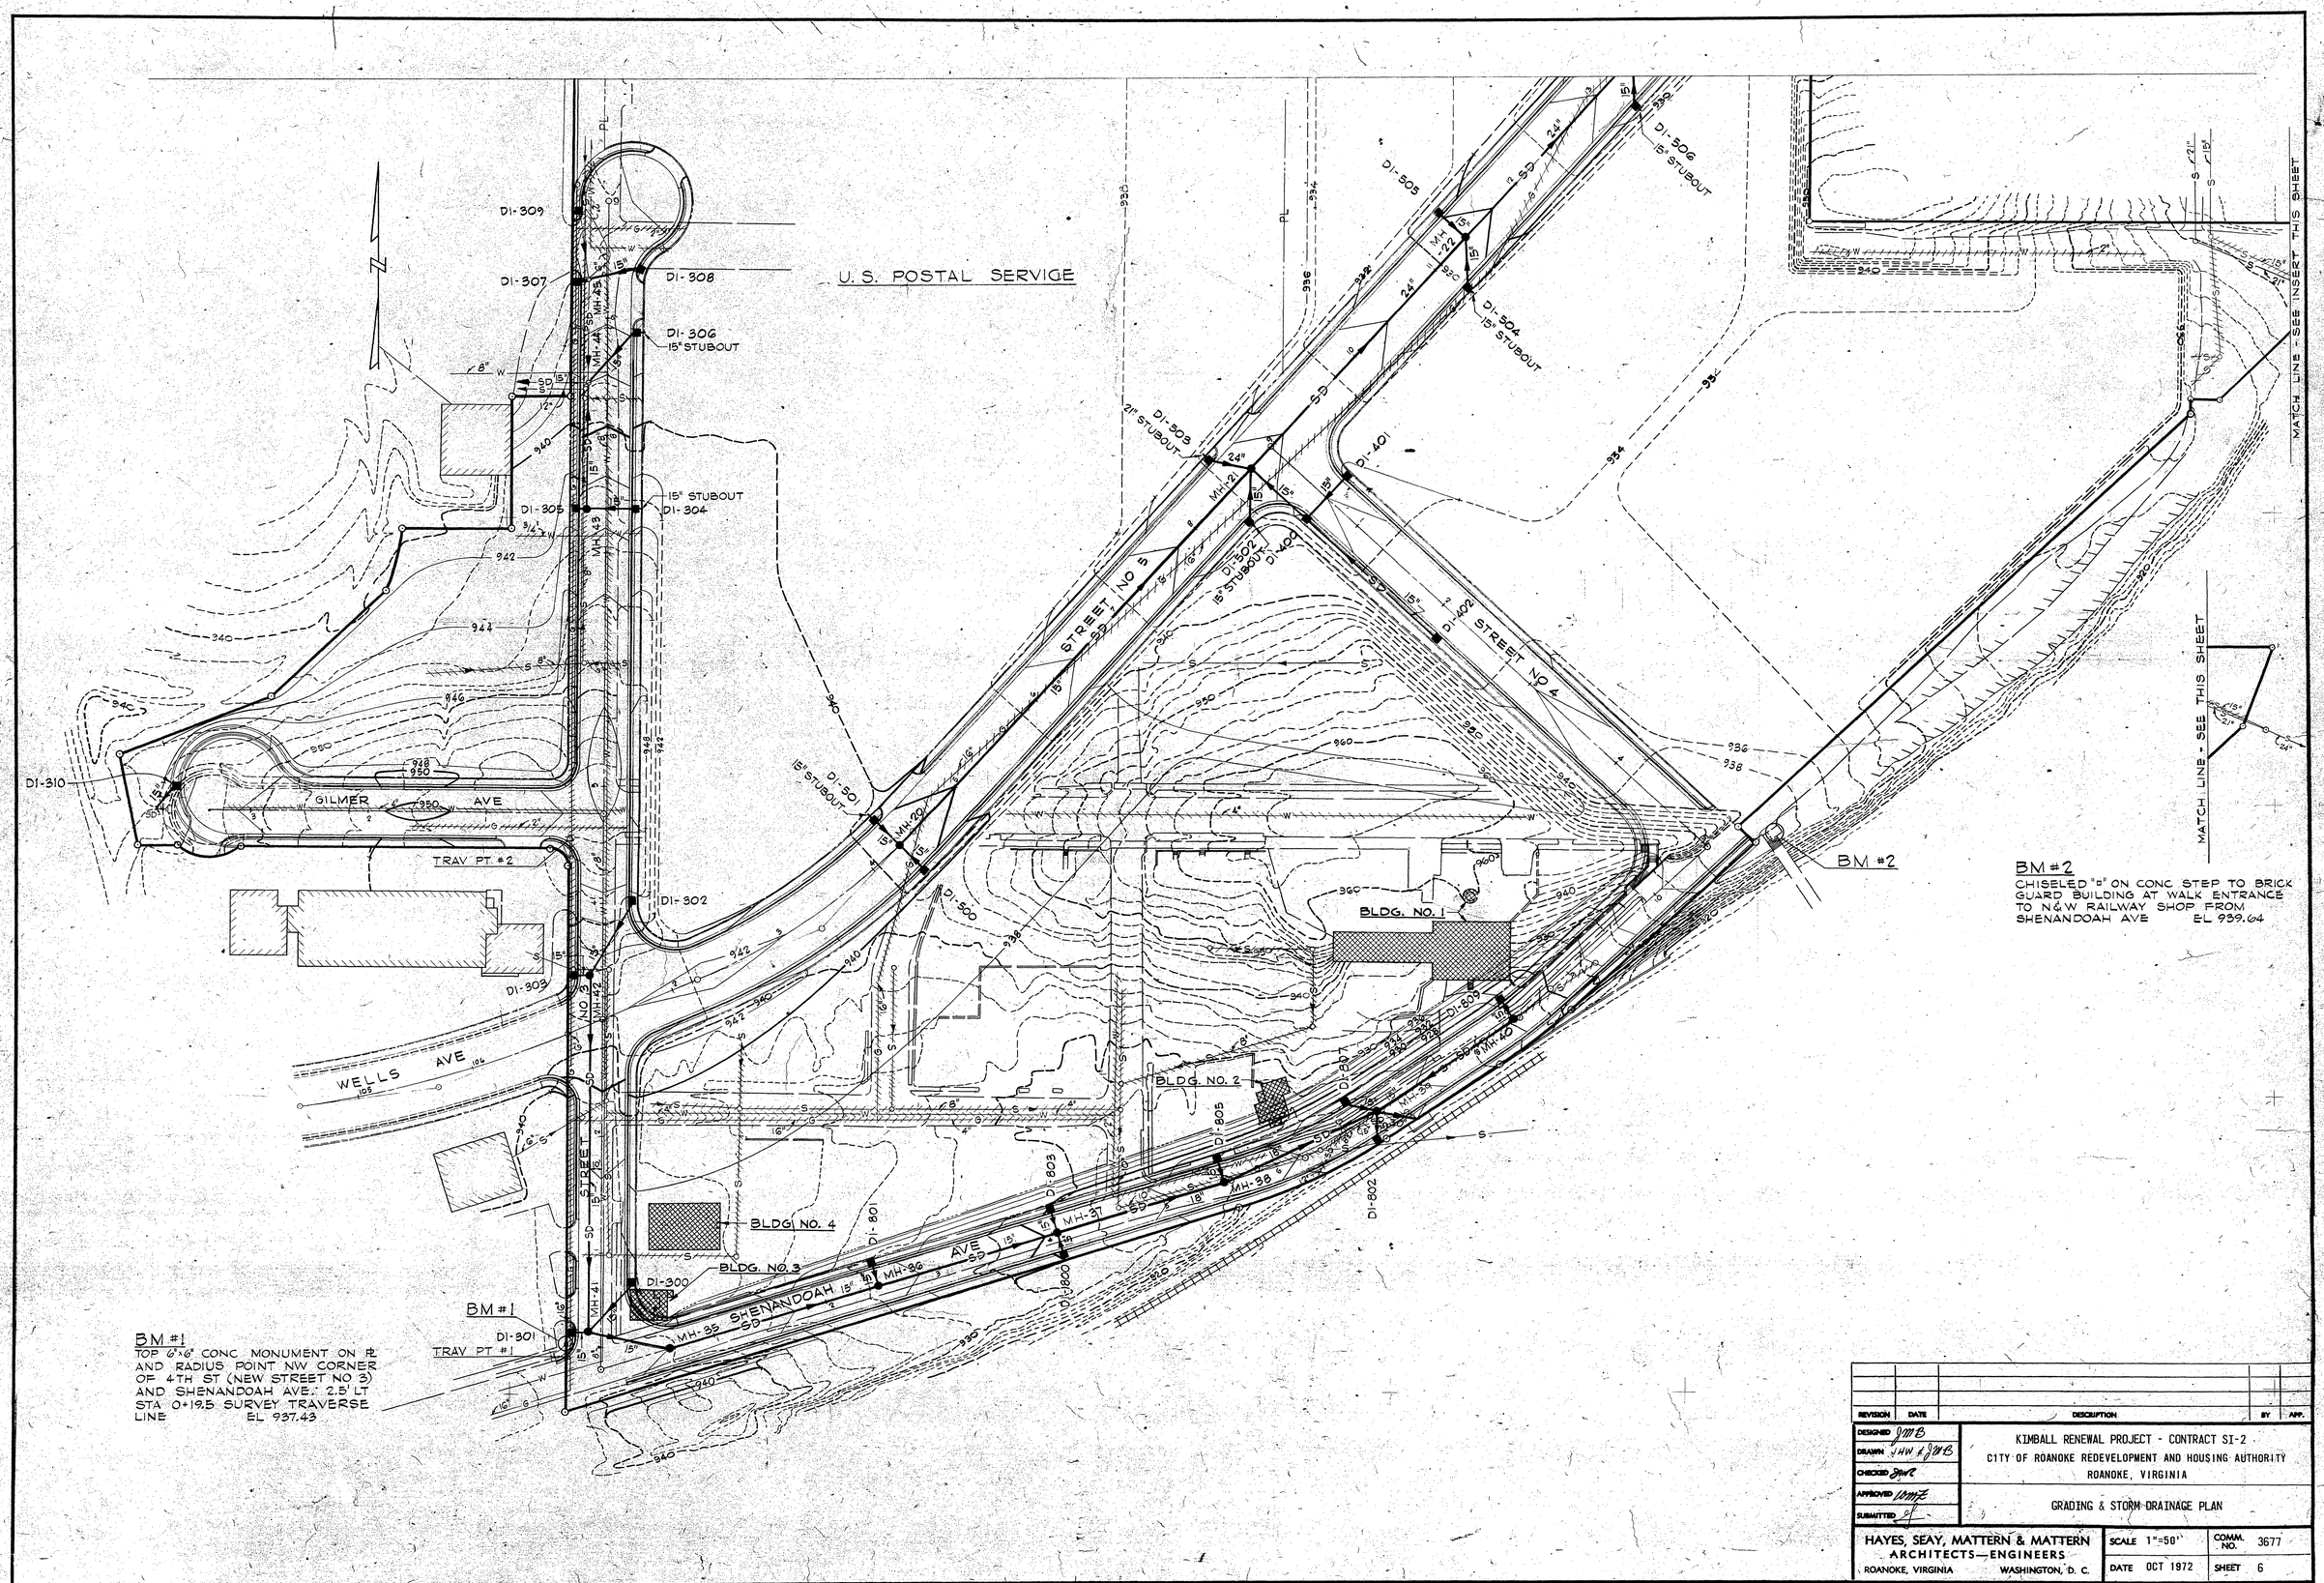

BM #2
CHISELED "□" ON CONC STEP TO BRICK GUARD BUILDING AT WALK ENTRANCE TO N&W RAILWAY SHOP FROM SHENANDOAH AVE EL 939.64

BM #1
TOP 6"x6" CONC MONUMENT ON ℄ AND RADIUS POINT NW CORNER OF 4TH ST (NEW STREET NO 3) AND SHENANDOAH AVE. 2.5' LT STA 0+19.5 SURVEY TRAVERSE LINE EL 937.43

REVISION	DATE	DESCRIPTION	BY	APP.

DESIGNED JMB
DRAWN JHW & JMB
CHECKED JMB
APPROVED JMB
SUBMITTED

KIMBALL RENEWAL PROJECT - CONTRACT SI-2
CITY OF ROANOKE REDEVELOPMENT AND HOUSING AUTHORITY
ROANOKE, VIRGINIA

GRADING & STORM DRAINAGE PLAN

HAYES, SEAY, MATTERN & MATTERN
ARCHITECTS—ENGINEERS
ROANOKE, VIRGINIA WASHINGTON, D. C.

SCALE 1"=50' | COMM. NO. 3677
DATE OCT 1972 | SHEET 6

HSMM Form 66-240-671-5-38716

JMB 21 FEB 1972 Comm 3677

5354