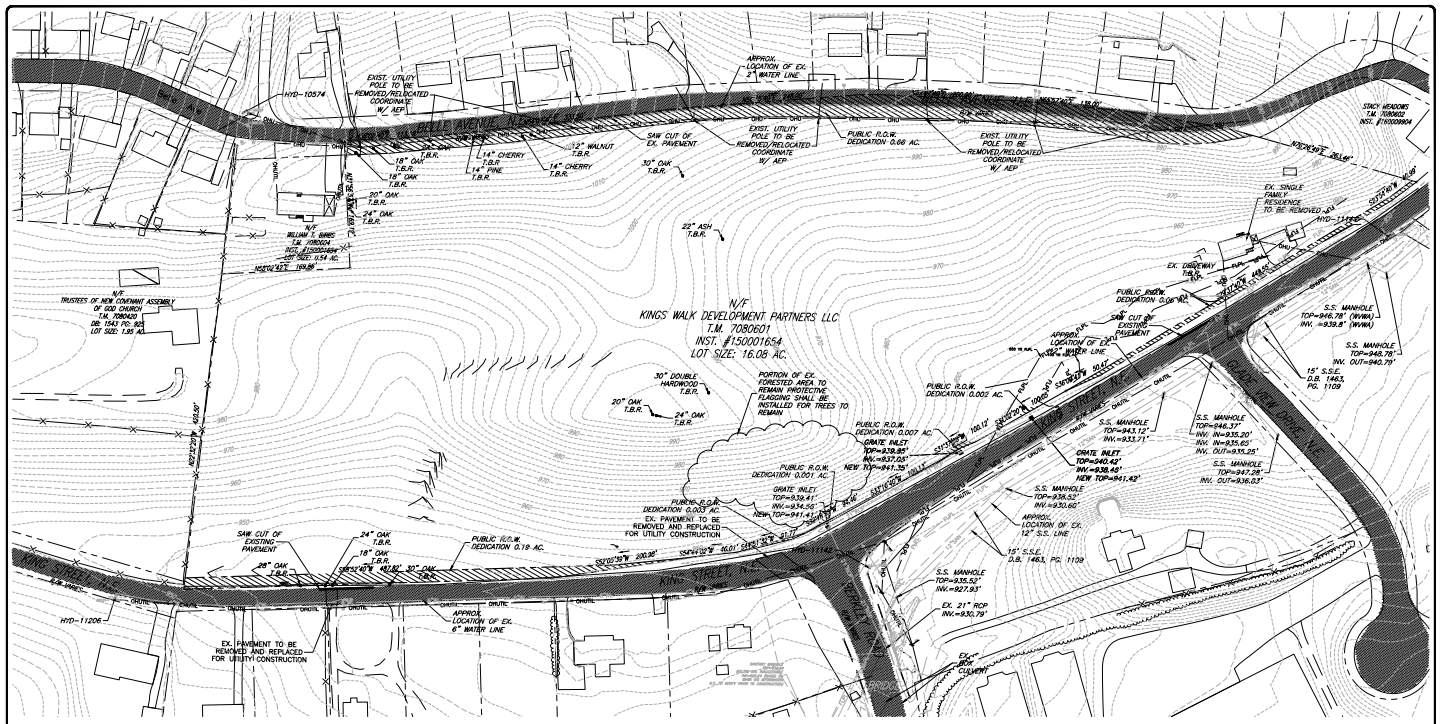
BELLE AVE.
KING STREET N.E.
BERKLEY RD.
HYD-10574
HYD-11206
EXIST. UTILITY POLE TO BE REMOVED/RELOCATED COORDINATE W/ AEP
APPROX. LOCATION OF EX. 2" WATER LINE
SAW CUT OF EX. PAVEMENT
PUBLIC R.O.W. DEDICATION 0.66 AC.
STACY MEADOWS T.M. 1080602 INST. #160003904
EX. SINGLE FAMILY RESIDENCE TO BE REMOVED
EX. DRIVEWAY T.B.R.
N/F KINGS WALK DEVELOPMENT PARTNERS LLC T.M. 7080601 INST. #150001654 LOT SIZE: 16.08 AC.
N/F TRUSTEES OF NEW COVENANT ASSEMBLY OF GOD CHURCH T.M. 7080420 DB: 1543 PG: 808 LOT SIZE: 1.85 AC.
N/F WILLIAM S. BURNS T.M. 7080604 INST. #150003486 LOT SIZE: 0.54 AC.
PORTION OF EX. FORESTED AREA TO REMAIN (PROTECTIVE FLAGGING SHALL BE INSTALLED FOR TREES TO REMAIN
PUBLIC R.O.W. DEDICATION 0.002 AC.
PUBLIC R.O.W. DEDICATION 0.007 AC.
GRATE INLET TOP=939.85' INV.=937.05' NEW TOP=941.35'
PUBLIC R.O.W. DEDICATION 0.051 AC.
GRATE INLET TOP=939.41' INV.=934.95' NEW TOP=941.41'
PUBLIC R.O.W. DEDICATION 0.003 AC.
EX. PAVEMENT TO BE REMOVED AND REPLACED FOR UTILITY CONSTRUCTION
PUBLIC R.O.W. DEDICATION 0.19 AC.
S.S. MANHOLE TOP=946.78' (WVWA) INV. =939.8' (WVWA)
S.S. MANHOLE TOP=946.78' INV. OUT=940.79'
15" S.S.E. D.B. 1463, PG. 1109
S.S. MANHOLE TOP=946.37' INV. IN=935.20' INV. IN=935.65' INV. OUT=935.25'
S.S. MANHOLE TOP=943.12' INV.=933.71'
GRATE INLET TOP=940.42' INV=938.48' NEW TOP=941.42'
S.S. MANHOLE TOP=947.28' INV. OUT=936.03'
S.S. MANHOLE TOP=938.52' INV.=930.60'
APPROX. LOCATION OF EX. 12" S.S. LINE
S.S. MANHOLE TOP=935.52' INV.=927.93'
EX. 21" RCP INV.=930.79'
EX. 60" CULVERT
EX. PAVEMENT TO BE REMOVED AND REPLACED FOR UTILITY CONSTRUCTION
APPROX. LOCATION OF EX. 6" WATER LINE
SAW CUT OF EXISTING PAVEMENT
N62°23'20"W 105.00'
S62°23'20"E 105.00'
N62°23'20"W 199.08'
S62°23'20"E 199.08'
S37°16'20"W 106.12'
S37°16'20"W 40.00'
S37°16'20"W 200.28'
S37°16'20"W 46.01'
S37°16'20"W 40.00'
S37°16'20"W 40.00'
S37°16'20"W 40.00