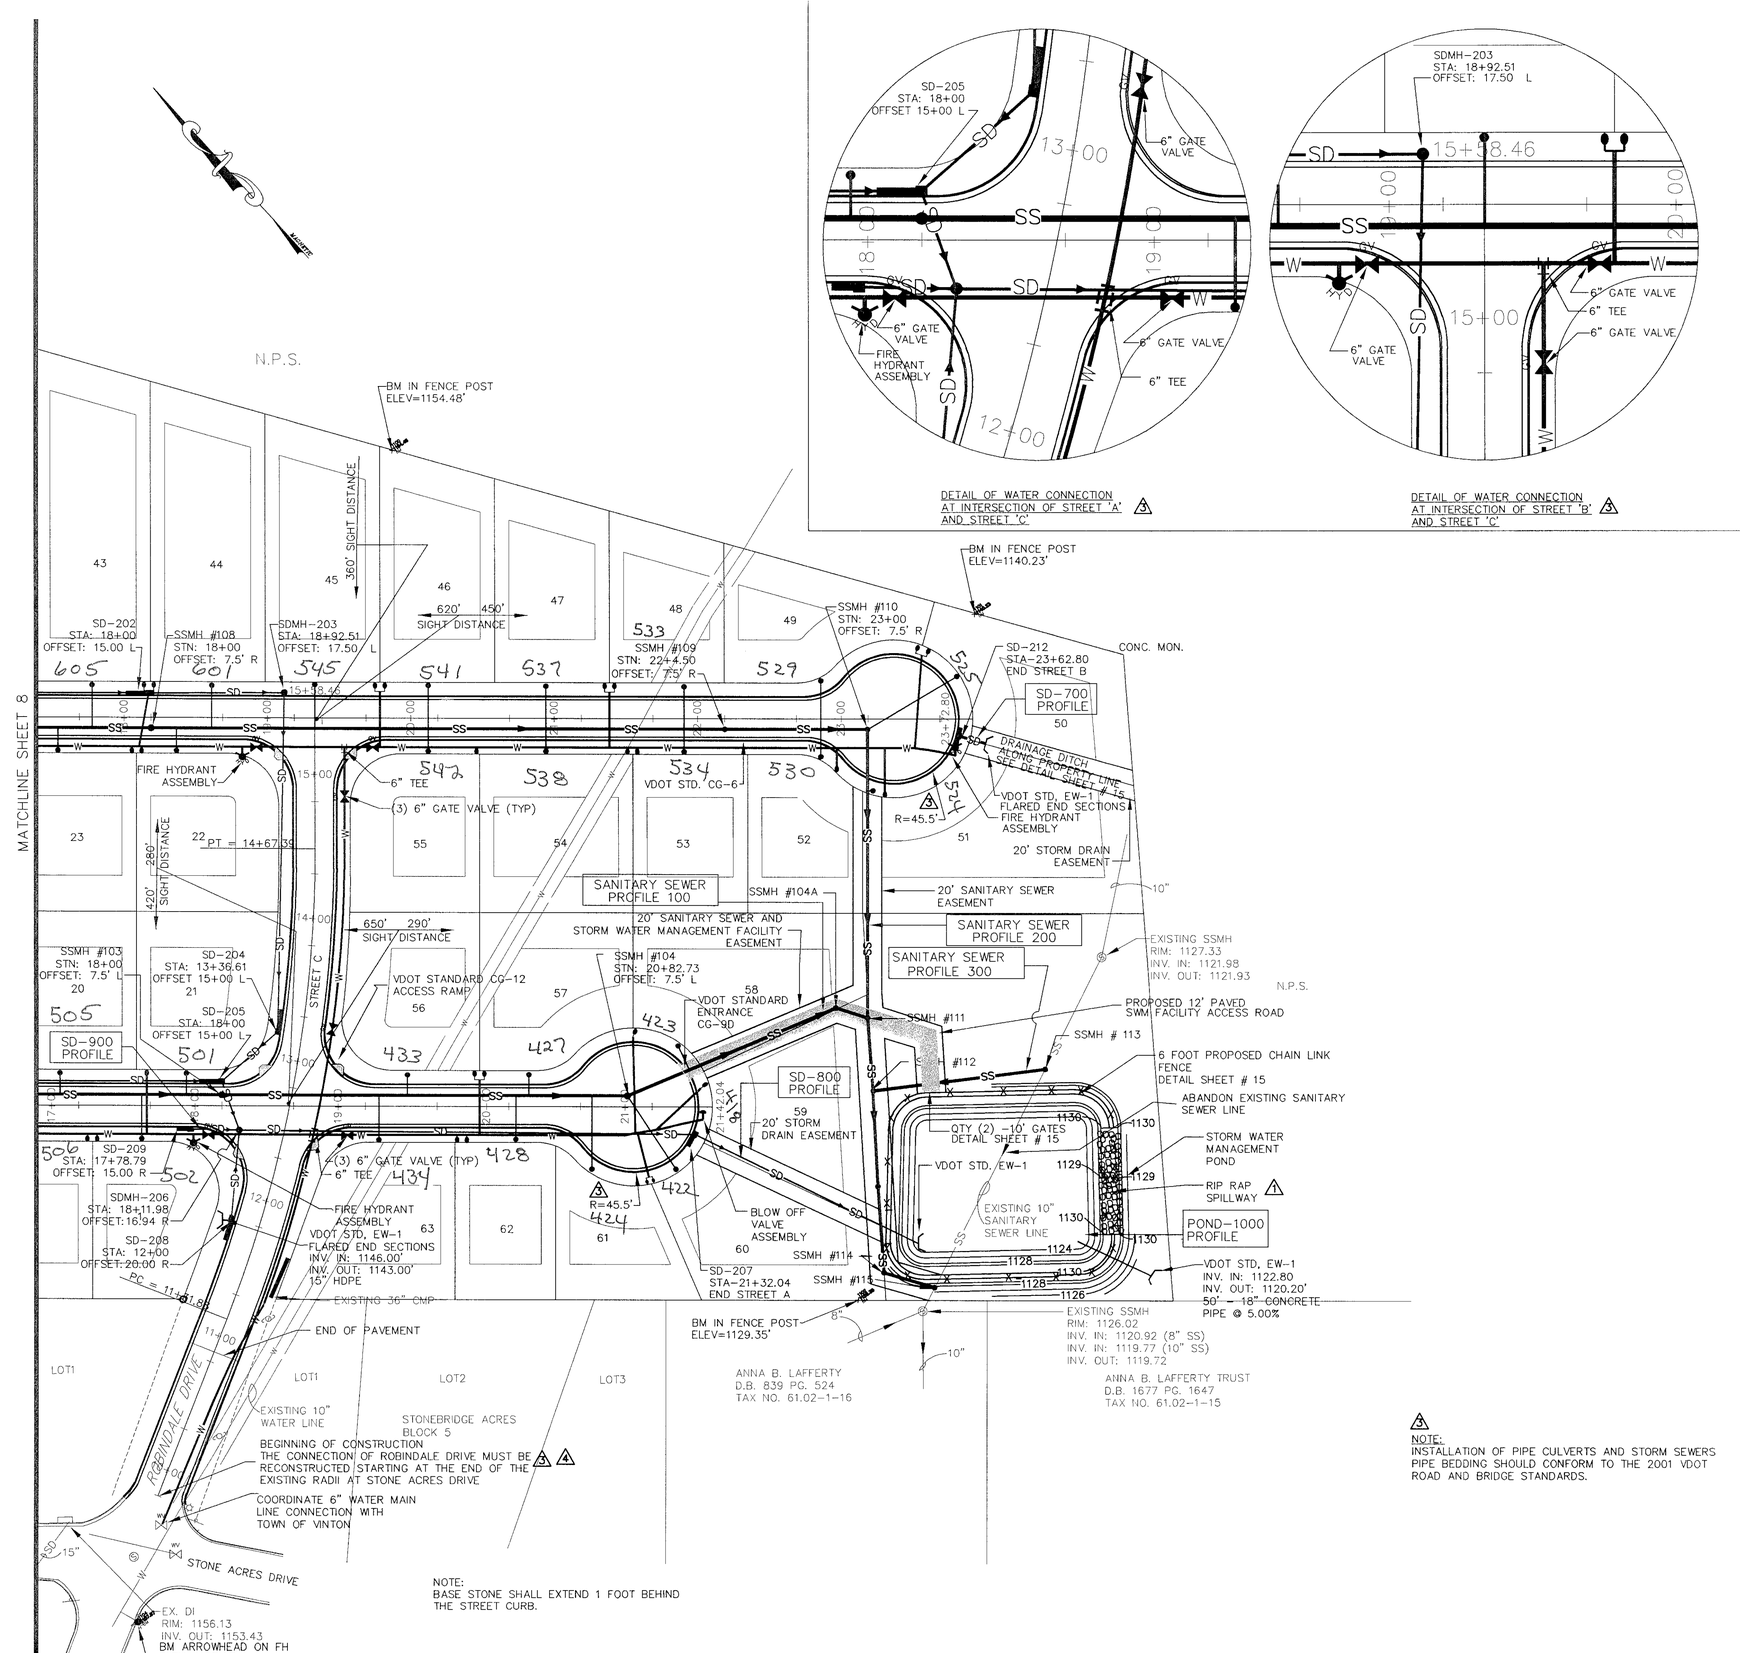

LMW P.C.
ENGINEERING • ARCHITECTURE • SURVEYING
102 ALBEMARLE AVE., S.E.
ROANOKE, VIRGINIA 24013
(540) 345-0675
FAX (540) 342-4456

KINGSTON ESTATE SUBDIVISION
ROANOKE COUNTY, VIRGINIA

UTILITY PLAN

NO.	DATE	DESCRIPTION	BY
4	5/31/02	VDOT COMMENTS	DJB
3	3/29/02	VDOT COMMENTS	DJB
2	3/19/02	ROANOKE COUNTY	DJB
1	2/20/02	ROANOKE COUNTY	DJB

COMMONWEALTH OF VIRGINIA
RICHARD C. WHITE
No. 020021
PROFESSIONAL ENGINEER

Designed By	DJB
Drawn By	DJB
Checked By	RCW
Approved By	RCW
Submitted By	RCW
Drawing	2238-MASTER
Date	11/27/01
Scale	1:50
Commission No.	2238B
Sheet	9 of 17