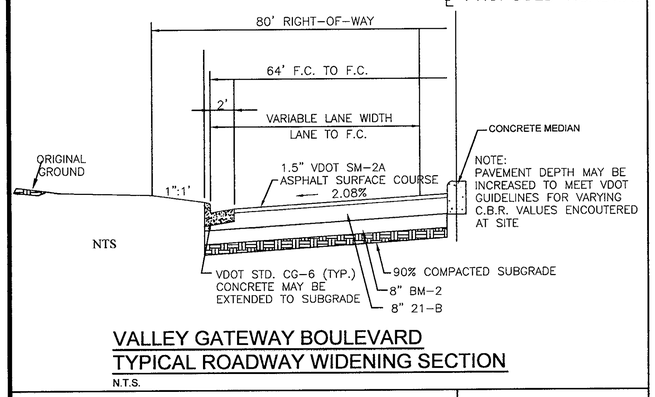

VALLEY GATEWAY BOULEVARD TYPICAL ROADWAY WIDENING SECTION

N.T.S.

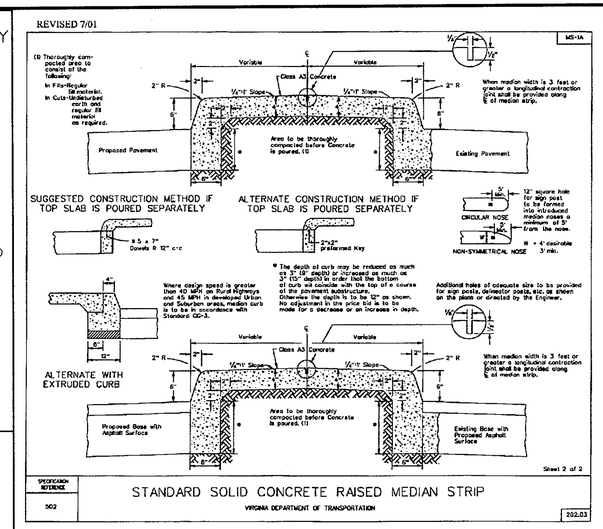

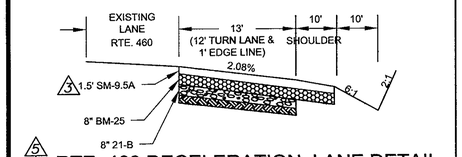

RTE. 460 DECELERATION LANE DETAIL

NTS

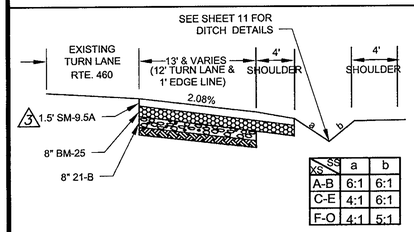

SS / XS	a	b
A-B	6:1	6:1
C-E	4:1	6:1
F-O	4:1	5:1

RTE. 460 TURN LANE DETAIL (DUAL LEFT)

NTS

NOTES

1. ALL PAINT WITHIN THE RIGHT OF WAY OF 460 IS TO BE LIQUID THERMOPLASTIC PAVEMENT MARKINGS. ALL PAINT STRIPING WITHIN THE RIGHT-OF-WAY IS TO BE COORDINATED WITH VDOT.

2. CONTRACTOR IS RESPONSIBLE FOR ALL WORK AND TRAFFIC CONTROL WITHIN THE RIGHT OF WAY, ALL WORK SHALL BE COORDINATED WITH VDOT.

3. ALL WORK WITHIN THE RIGHT OF WAY MUST CONFORM TO THE MUTCD.

4. IN ORDER TO PROVIDE A UNIFORM CROSS SLOPE ALONG VALLEY GATEWAY BLVD., CERTAIN AREAS MAY REQUIRE FLEXIBLE PAVEMENT PLANING OF THE EXISTING SURFACE COURSE AND OVERLAY WHERE NEW PAVEMENT STRUCTURES MEET EXISTING PAVEMENT.

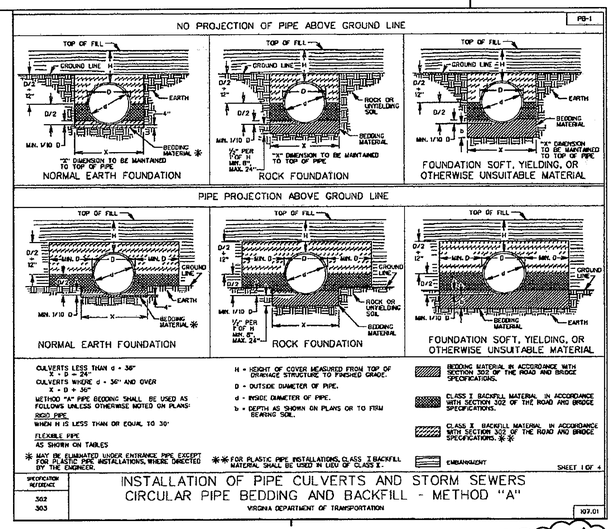

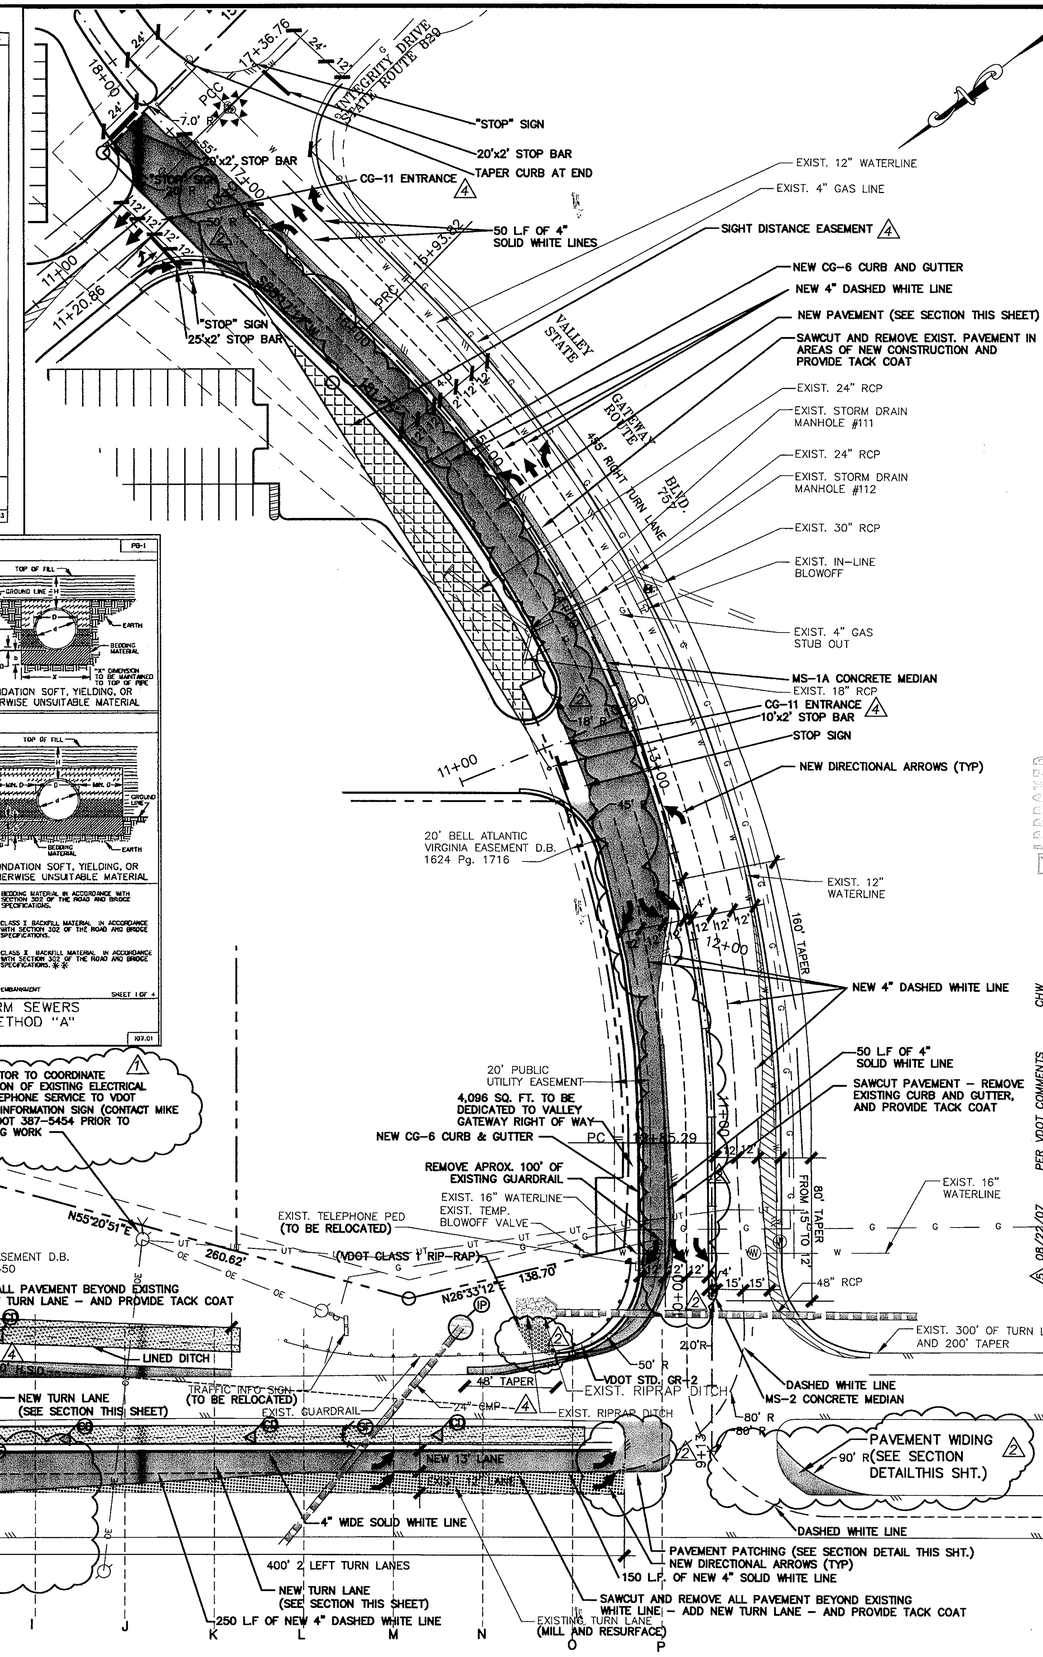

102 Albemarle Ave
Roanoke, Virginia 24013
www.lmwpc.com
ph: 540.345.0675
fax: 540.342.4456
lmweng@lmw.roacoxmail.com
Engineering
Architecture
Surveying
Landscape Design

NEW STORE SITE: R-391
VINTON MAGISTERIAL DISTRICT
ROANOKE COUNTY, VIRGINIA

NO.	DATE	DESCRIPTION	BY
4	05/23/07	PER VDOT COMMENTS	CHW
3	03/07/07	PER KROGER COMMENTS	MCP
2	2/27/07	PER KROGER COMMENTS	CHW
1	08/22/07	PER VDOT COMMENTS	CHW
4	06/10/07	PER VDOT COMMENTS	

OFF-SITE IMPROVEMENTS PLAN AND DETAILS

COMMONWEALTH OF VIRGINIA
RICHARD C. WHITE
NO. 020021
8-30-07
PROFESSIONAL ENGINEER

Designed By	RCW
Drawn By	MCP
Checked By	RCW
Approved By	RCW
Submitted By	RCW
Drawing	3155_off-site.dwg
Date	11/20/06
Scale	1"=40'
Commission No.	3155A
Sheet	10 of 22