Notes:
1. Existing PVC services in good condition shall be reinstated.
2. Existing concrete services shall be replaced with cleanout at property line.
3. Existing corroded cast iron service(s) shall be replaced with cleanout at property line.
4. Contractor shall confirm existing services material.
5. Service location point at property line is schematic only. No actual location of services at property line has been completed.
6. Service lateral distances from mh are approximate.
7. Service lateral at 4450 Lewiston appears to be PVC. Copeland replaced a portion of lateral. Confirm PVC at main and inspect to determine if additional lateral work is necessary.
8. Sag locations are approximate.

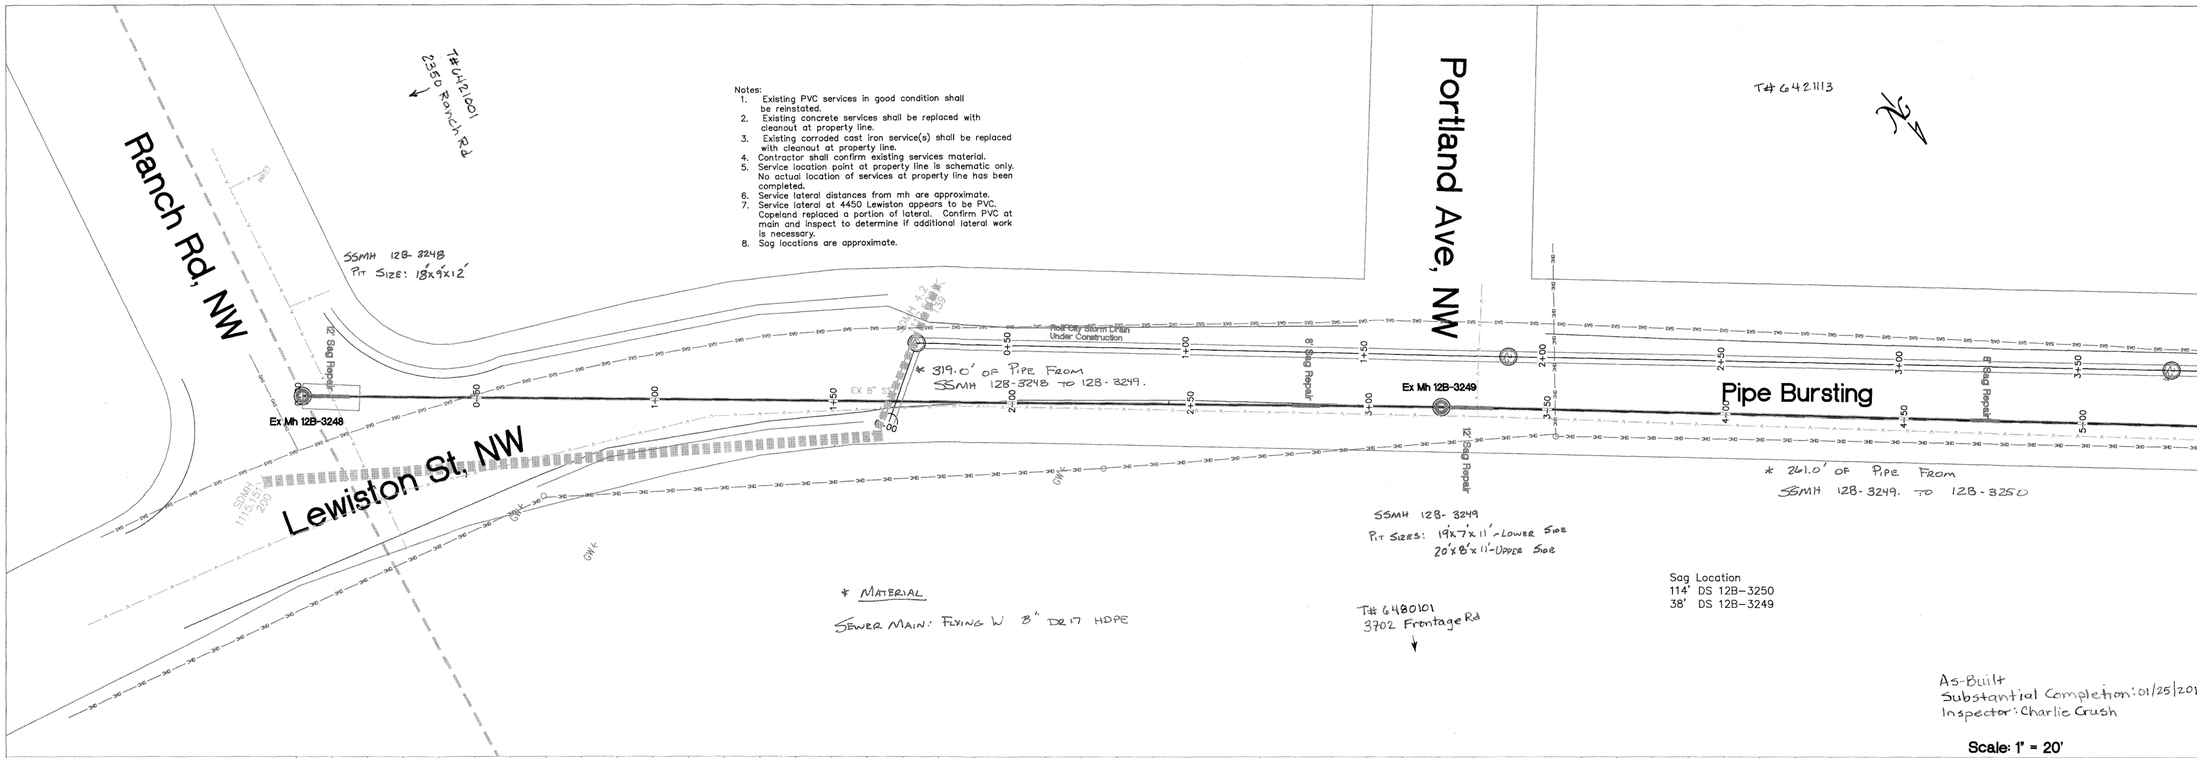

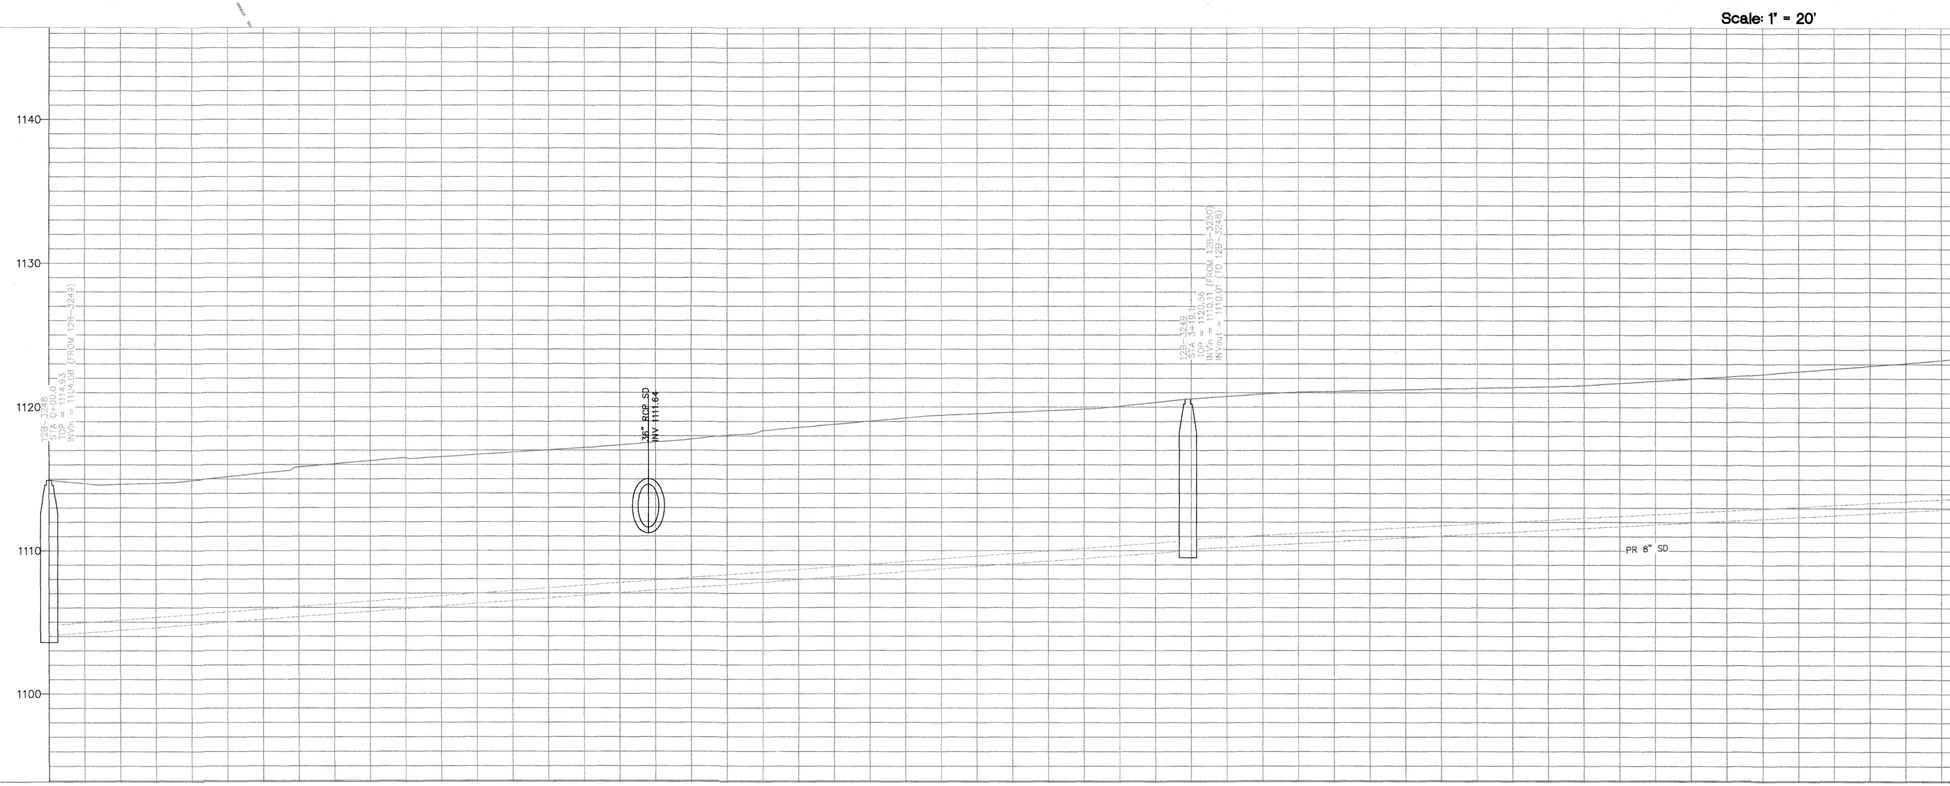

WESTERN VIRGINIA WATER AUTHORITY
ENGINEERING SERVICES
601 S JEFFERSON ST, SUITE 300
ROANOKE, VA 24011
540-853-5641 or 540-853-5770

COMMONWEALTH OF VIRGINIA
CASSANDRA D. ALTICE
Lic. No. 035867
PROFESSIONAL ENGINEER

Laurel Ridge/Lewiston

PLAN & PROFILE

Rev	Description	Date	By

Designed:
Drawn: Cassandra Altice
Checked:
Approved:
Date:
Project:

1
Sheet 1 of 4